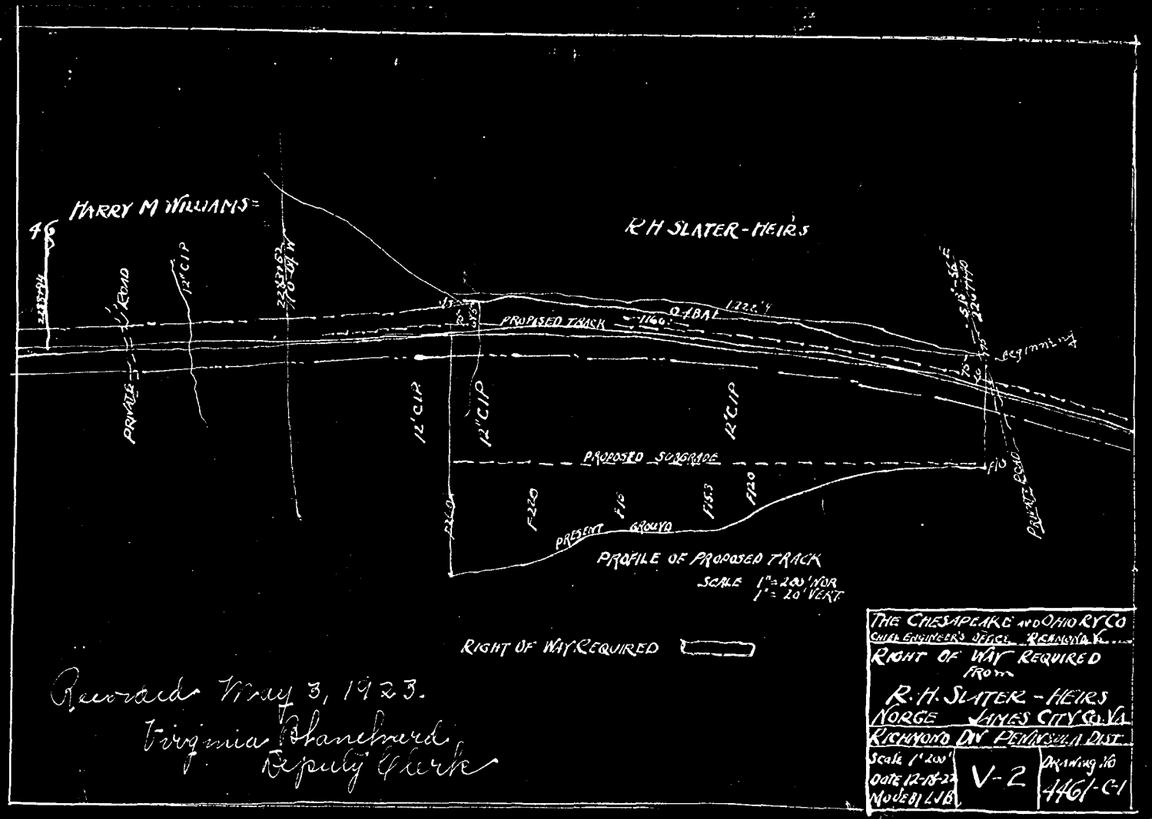
HARRY M WILLIAMS
R H SLATER-HEIRS
PROPOSED TRACK
PROPOSED SUBGRADE
PRESENT GROUND
PROFILE OF PROPOSED TRACK
SCALE 1" = 200' HOR
1" = 20' VERT
RIGHT OF WAY REQUIRED
THE CHESAPEAKE AND OHIO RY CO
CHIEF ENGINEER'S OFFICE RICHMOND VA
RIGHT OF WAY REQUIRED
FROM
R. H. SLATER - HEIRS
NORGE JAMES CITY CO. VA
RICHMOND DIV PENINSULA DIST
Scale 1" 200'
DATE 12-18-22
MODEL LJB
V-2
DRAWING NO
4461-C-1
Recorded May 3, 1923.
Virginia Blanchard
Deputy Clerk

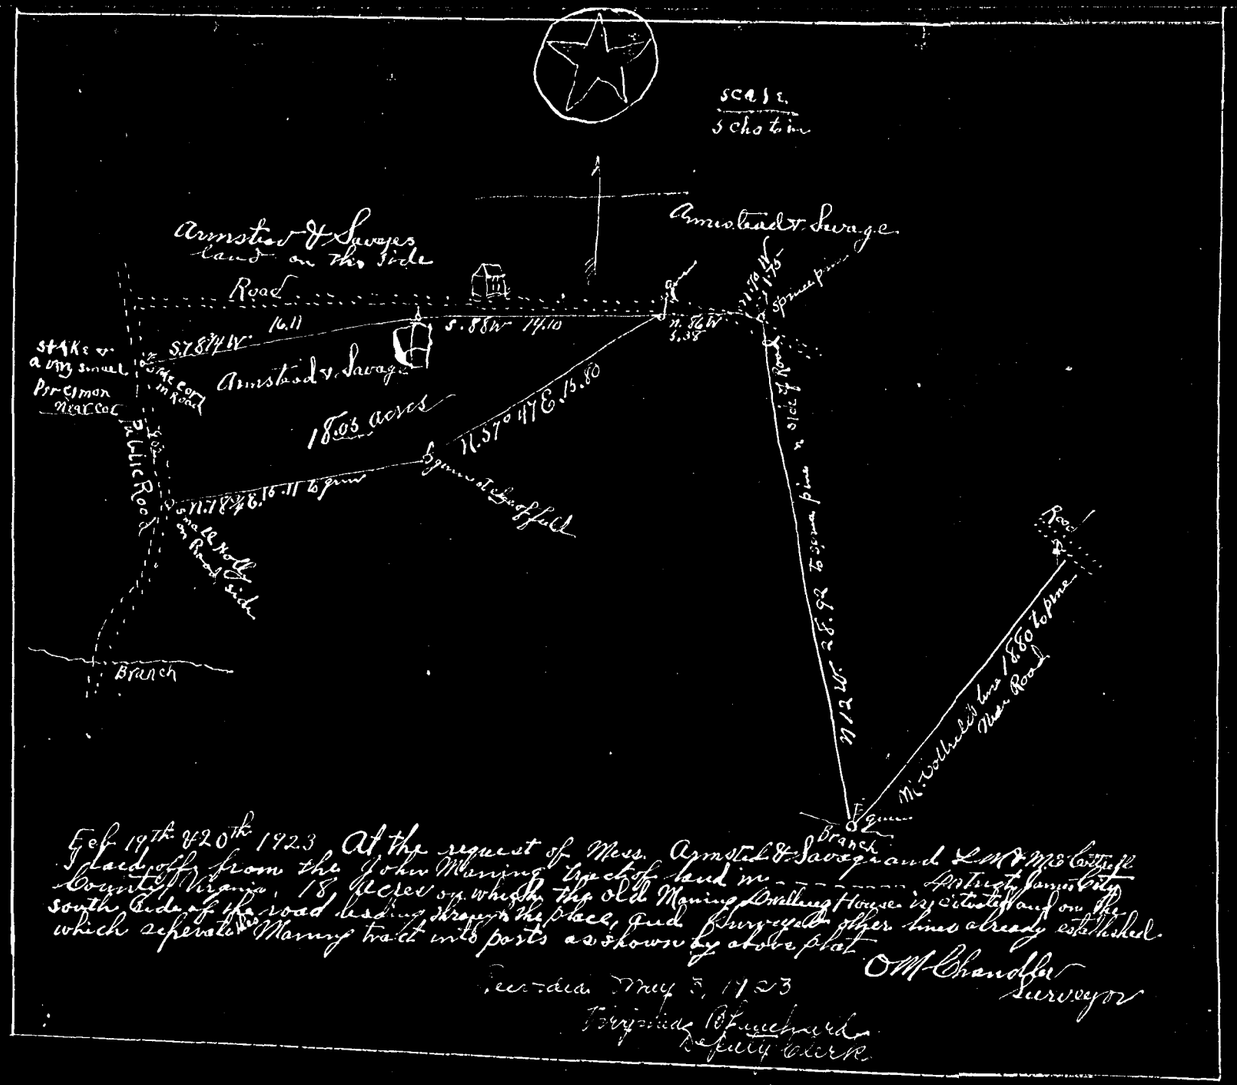
SCALE
5 chs to in
Armstead & Savages land on the Side
Armstead & Savage
Road
Armstead & Savage
18.05 acres
Branch
Branch
Road
Feb 19th & 20th 1923 At the request of Mess. Armstead & Savage and L M & M C Cottrell I laid off from the John Maning tract of land in ..... District James City County Virginia, 18 acres on which the old Maning Dwelling House is situated and on the south side of the road leading through the place, and surveyed other lines already established which seperate Maning tract into parts as shown by above plat.
O M Chandler
Surveyor
Recorded May 3, 1923
Virginia Blanchard
Deputy Clerk

3-19