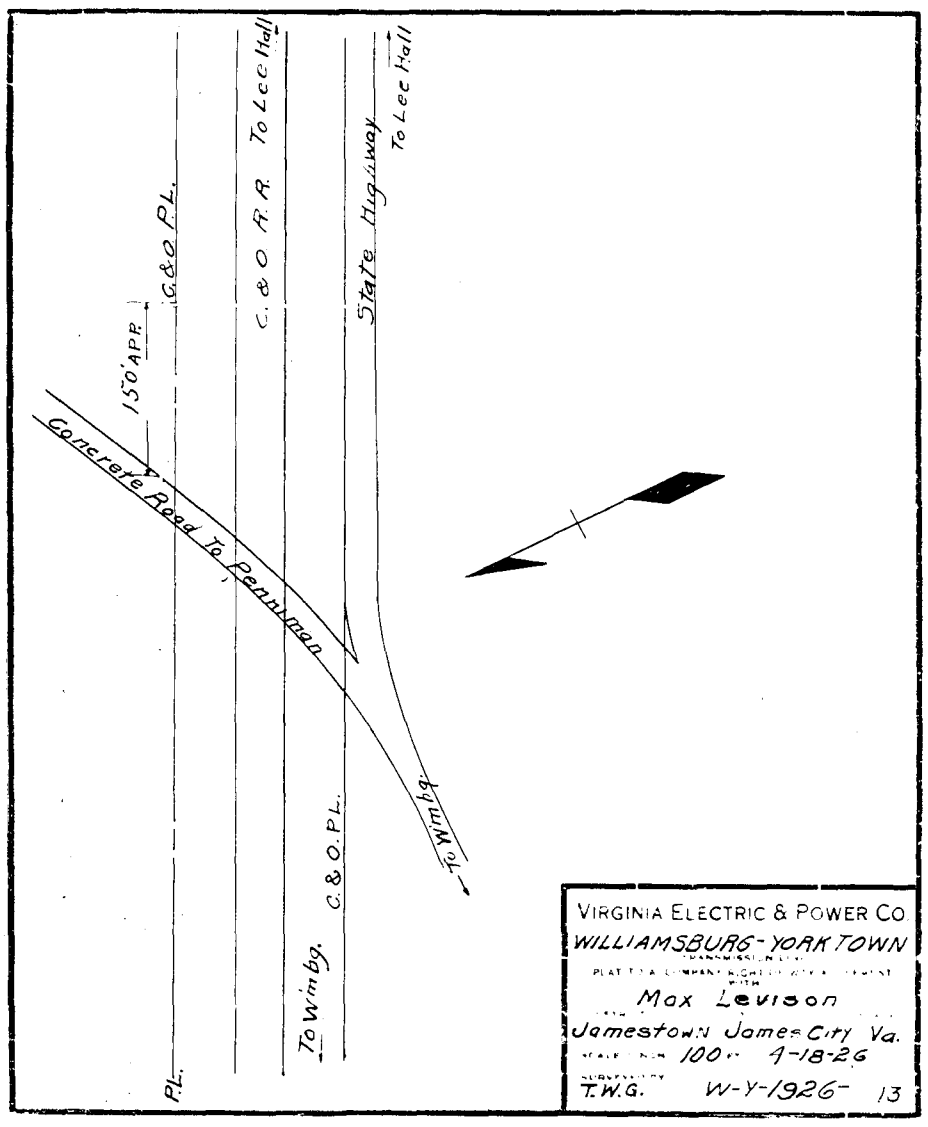

VIRGINIA ELECTRIC & POWER CO
WILLIAMSBURG-YORKTOWN
TRANSMISSION LINE
PLAT TO ACCOMPANY RIGHT-OF-WAY AGREEMENT WITH
Max Levison
DISTRICT Jamestown COUNTY James City STATE Va.
SCALE 1 INCH = 100 FT. 4-18-26
SURVEYED BY T.W.G. W-Y-1926- 13

DRAWER NO. SHEET NO.

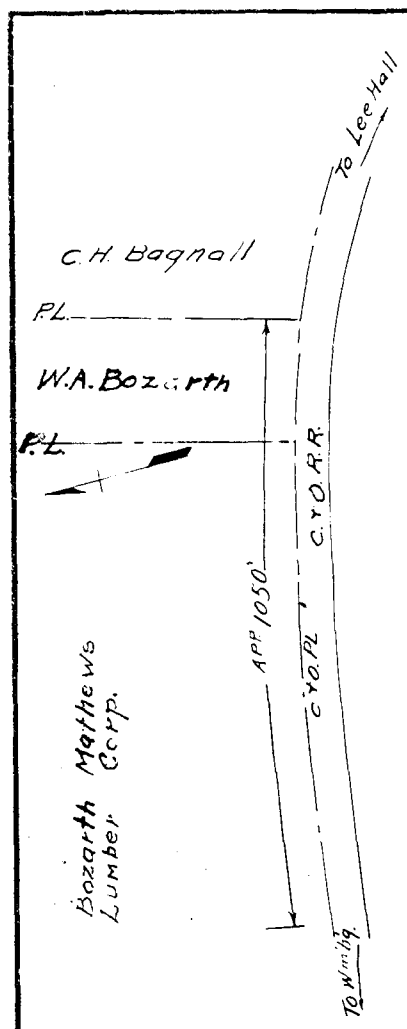

VIRGINIA ELECTRIC & POWER CO.
WILLIAMSBURG- YORKTOWN
TRANSMISSION LINE
PLAT TO ACCOMPANY RIGHT-OF-WAY AGREEMENT WITH
Bozarth Mathews Lumber Co.
& W. A. BOZARTH
DISTRICT CITY OF STATE
Williamsburg Va.
SCALE 1 INCH = APP. 200 FT. April 19, 1926
SURVEYED BY T.W.G. W-Y-1926-8-A

DRAWER NO. SHEET NO.

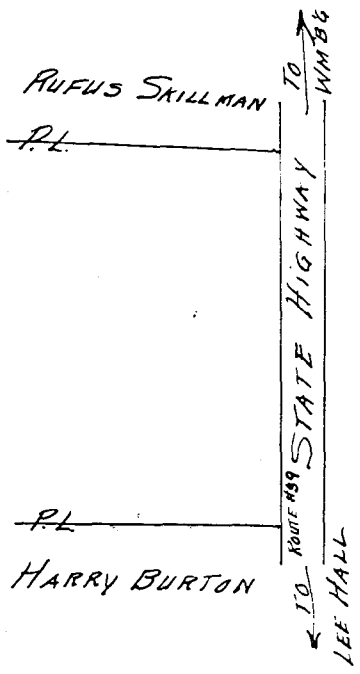

VIRGINIA ELECTRIC & POWER CO
WILLIAMSBURG-YORKTOWN
TRANSMISSION LINE
PLAT TO ACCOMPANY RIGHT-OF-WAY AGREEMENT WITH
BARNEY HUNDLEY
DISTRICT COUNTY STATE
Jamestown JAMES CITY VA
SCALE 1 INCH = FT. 4-23-26
SURVEYED BY W-Y-1926-3A

DRAWER NO. SHEET NO.

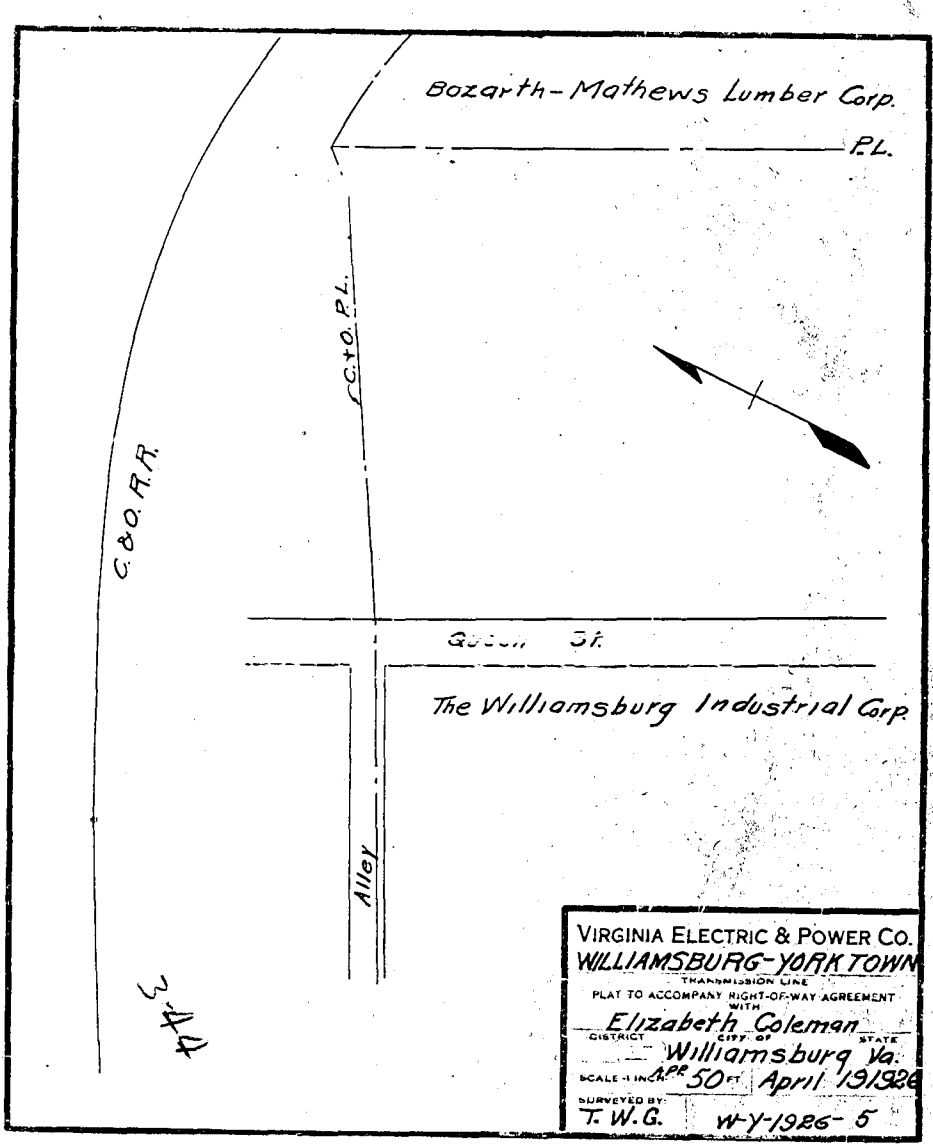

VIRGINIA ELECTRIC & POWER CO.
WILLIAMSBURG-YORKTOWN
TRANSMISSION LINE
PLAT TO ACCOMPANY RIGHT-OF-WAY AGREEMENT WITH
Elizabeth Coleman
DISTRICT CITY OF STATE
Williamsburg Va.
SCALE 1 INCH = APP. 50 FT. April 19, 1926
SURVEYED BY: T. W. G. W-Y-1926-5
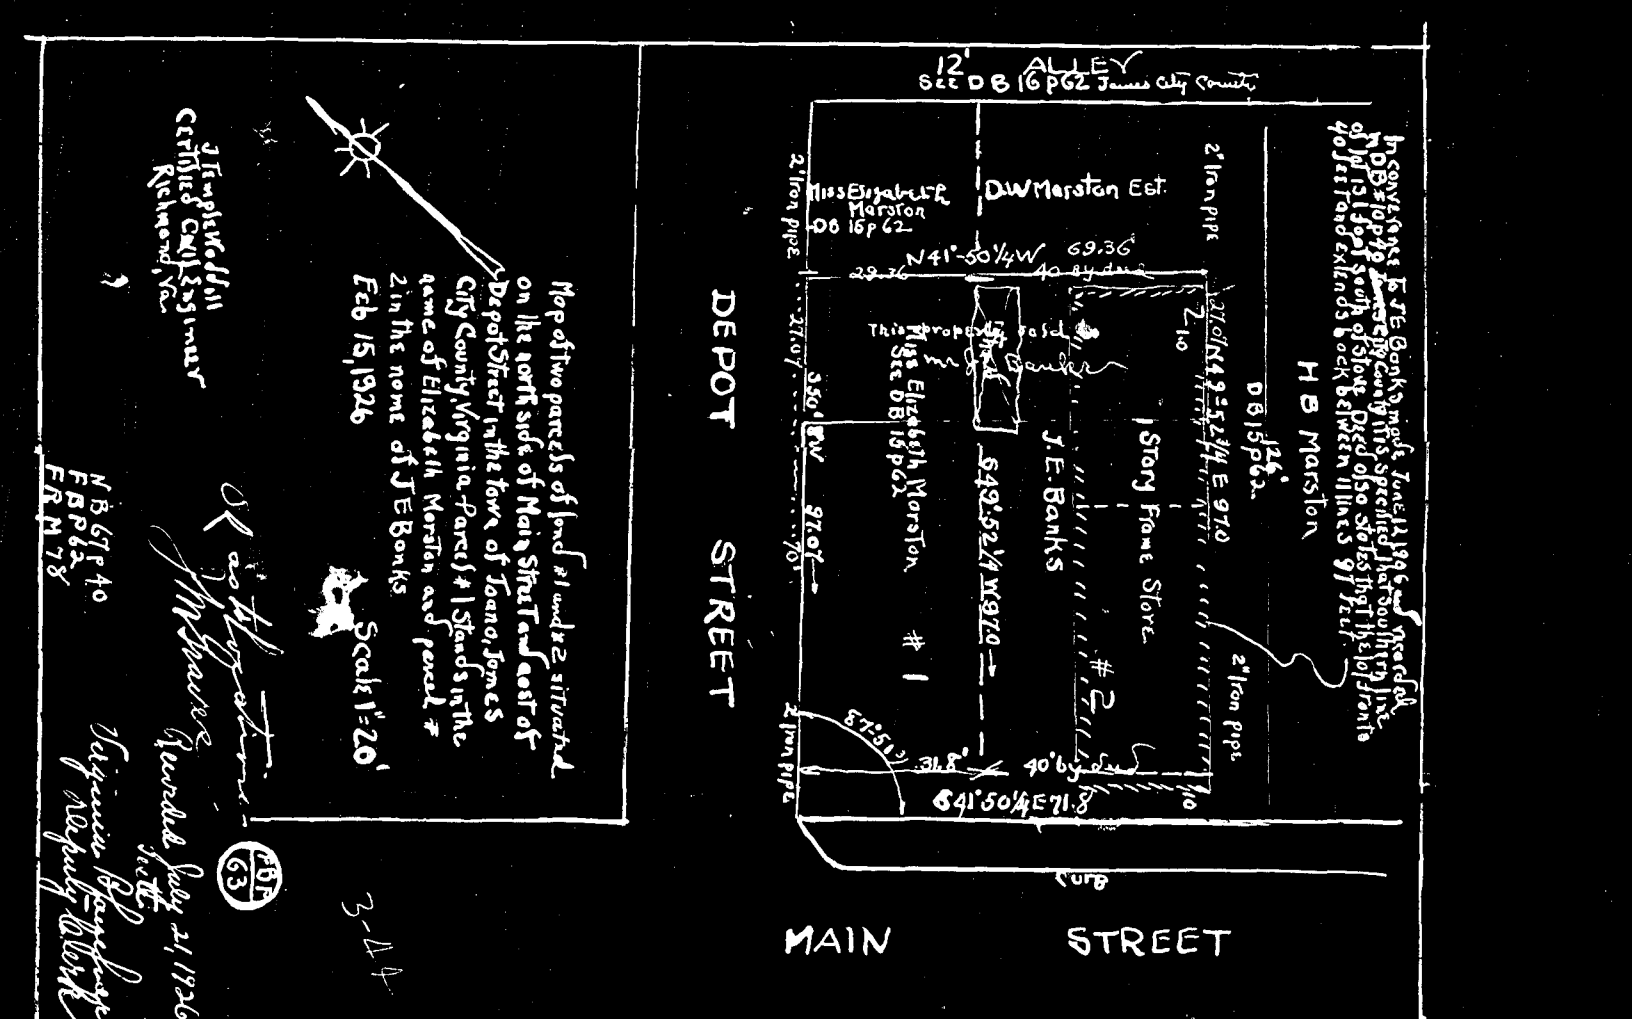
DRAWER NO. SHEET NO.