JAMES RIVER
We hereby certify that this map is a plotting of Pine Dell Land Company, Inc. intended to be recorded with attached lease
President.
Attest: Secretary
PLAT OF PROPOSED
DEEP CREEK POND
PINEDELL LAND CO.
JAMES CITY COUNTY
Scale 1" = 280 ft
Recorded Jan 6, 1928
Teste
Virginia Blanchard
Deputy Clerk
See D B No 24, p.

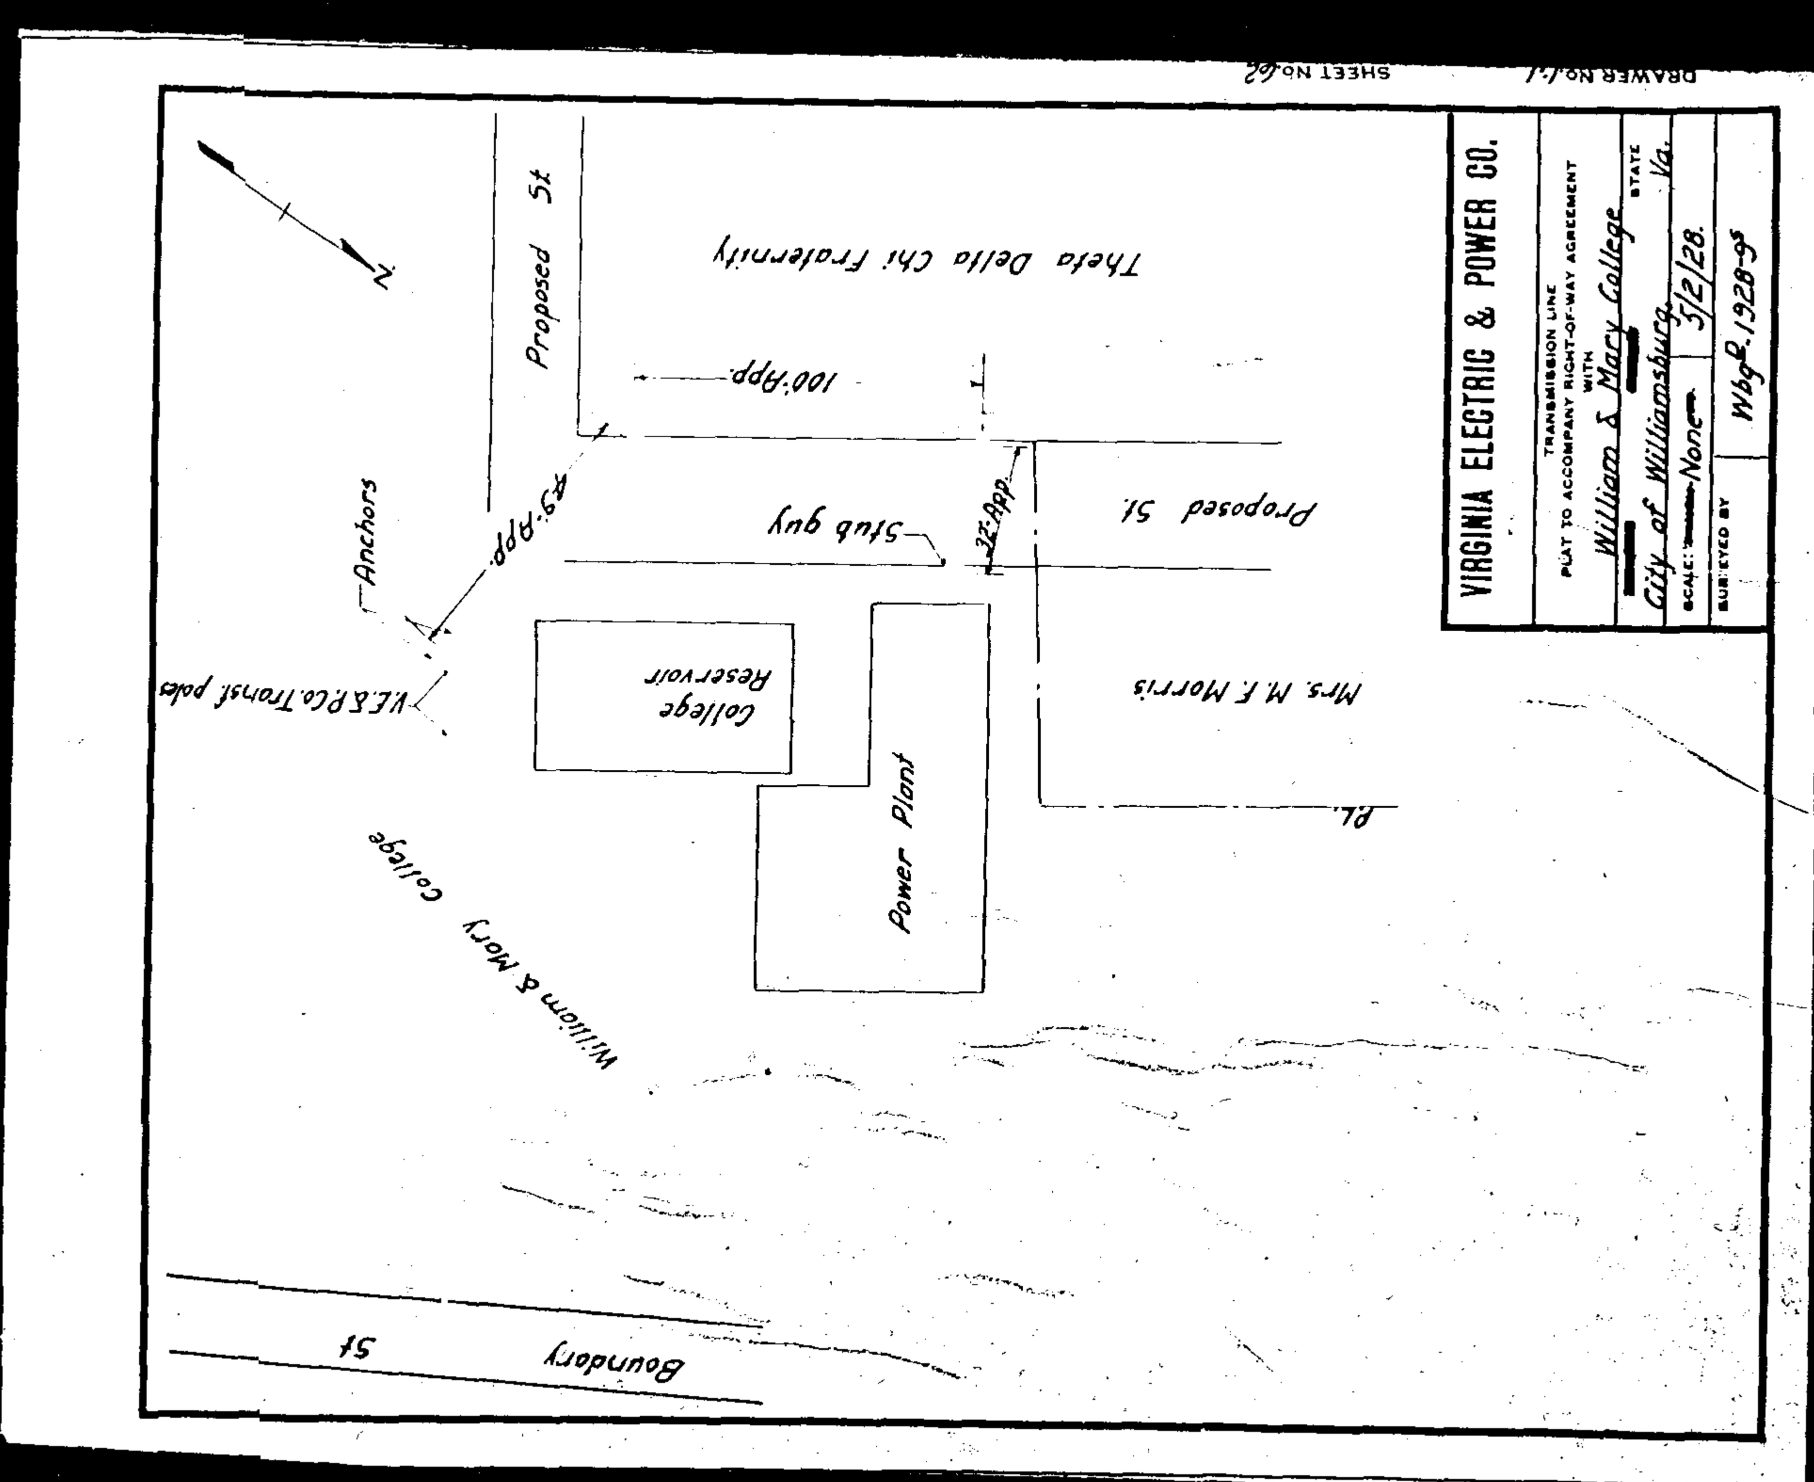
VIRGINIA ELECTRIC & POWER CO.
TRANSMISSION LINE
PLAT TO ACCOMPANY RIGHT-OF-WAY AGREEMENT
WITH
William & Mary College
STATE Va.
City of Williamsburg
SCALE: None
5/2/28.
SURVEYED BY
DRAWER No.
SHEET No.
Theta Delta Chi Fraternity
Proposed St
100' App.
Proposed St.
Stub guy
Anchors
College Reservoir
Power Plant
Mrs. M. F. Morris
V.E.&P.Co. Transf. poles
William & Mary College
Boundary St

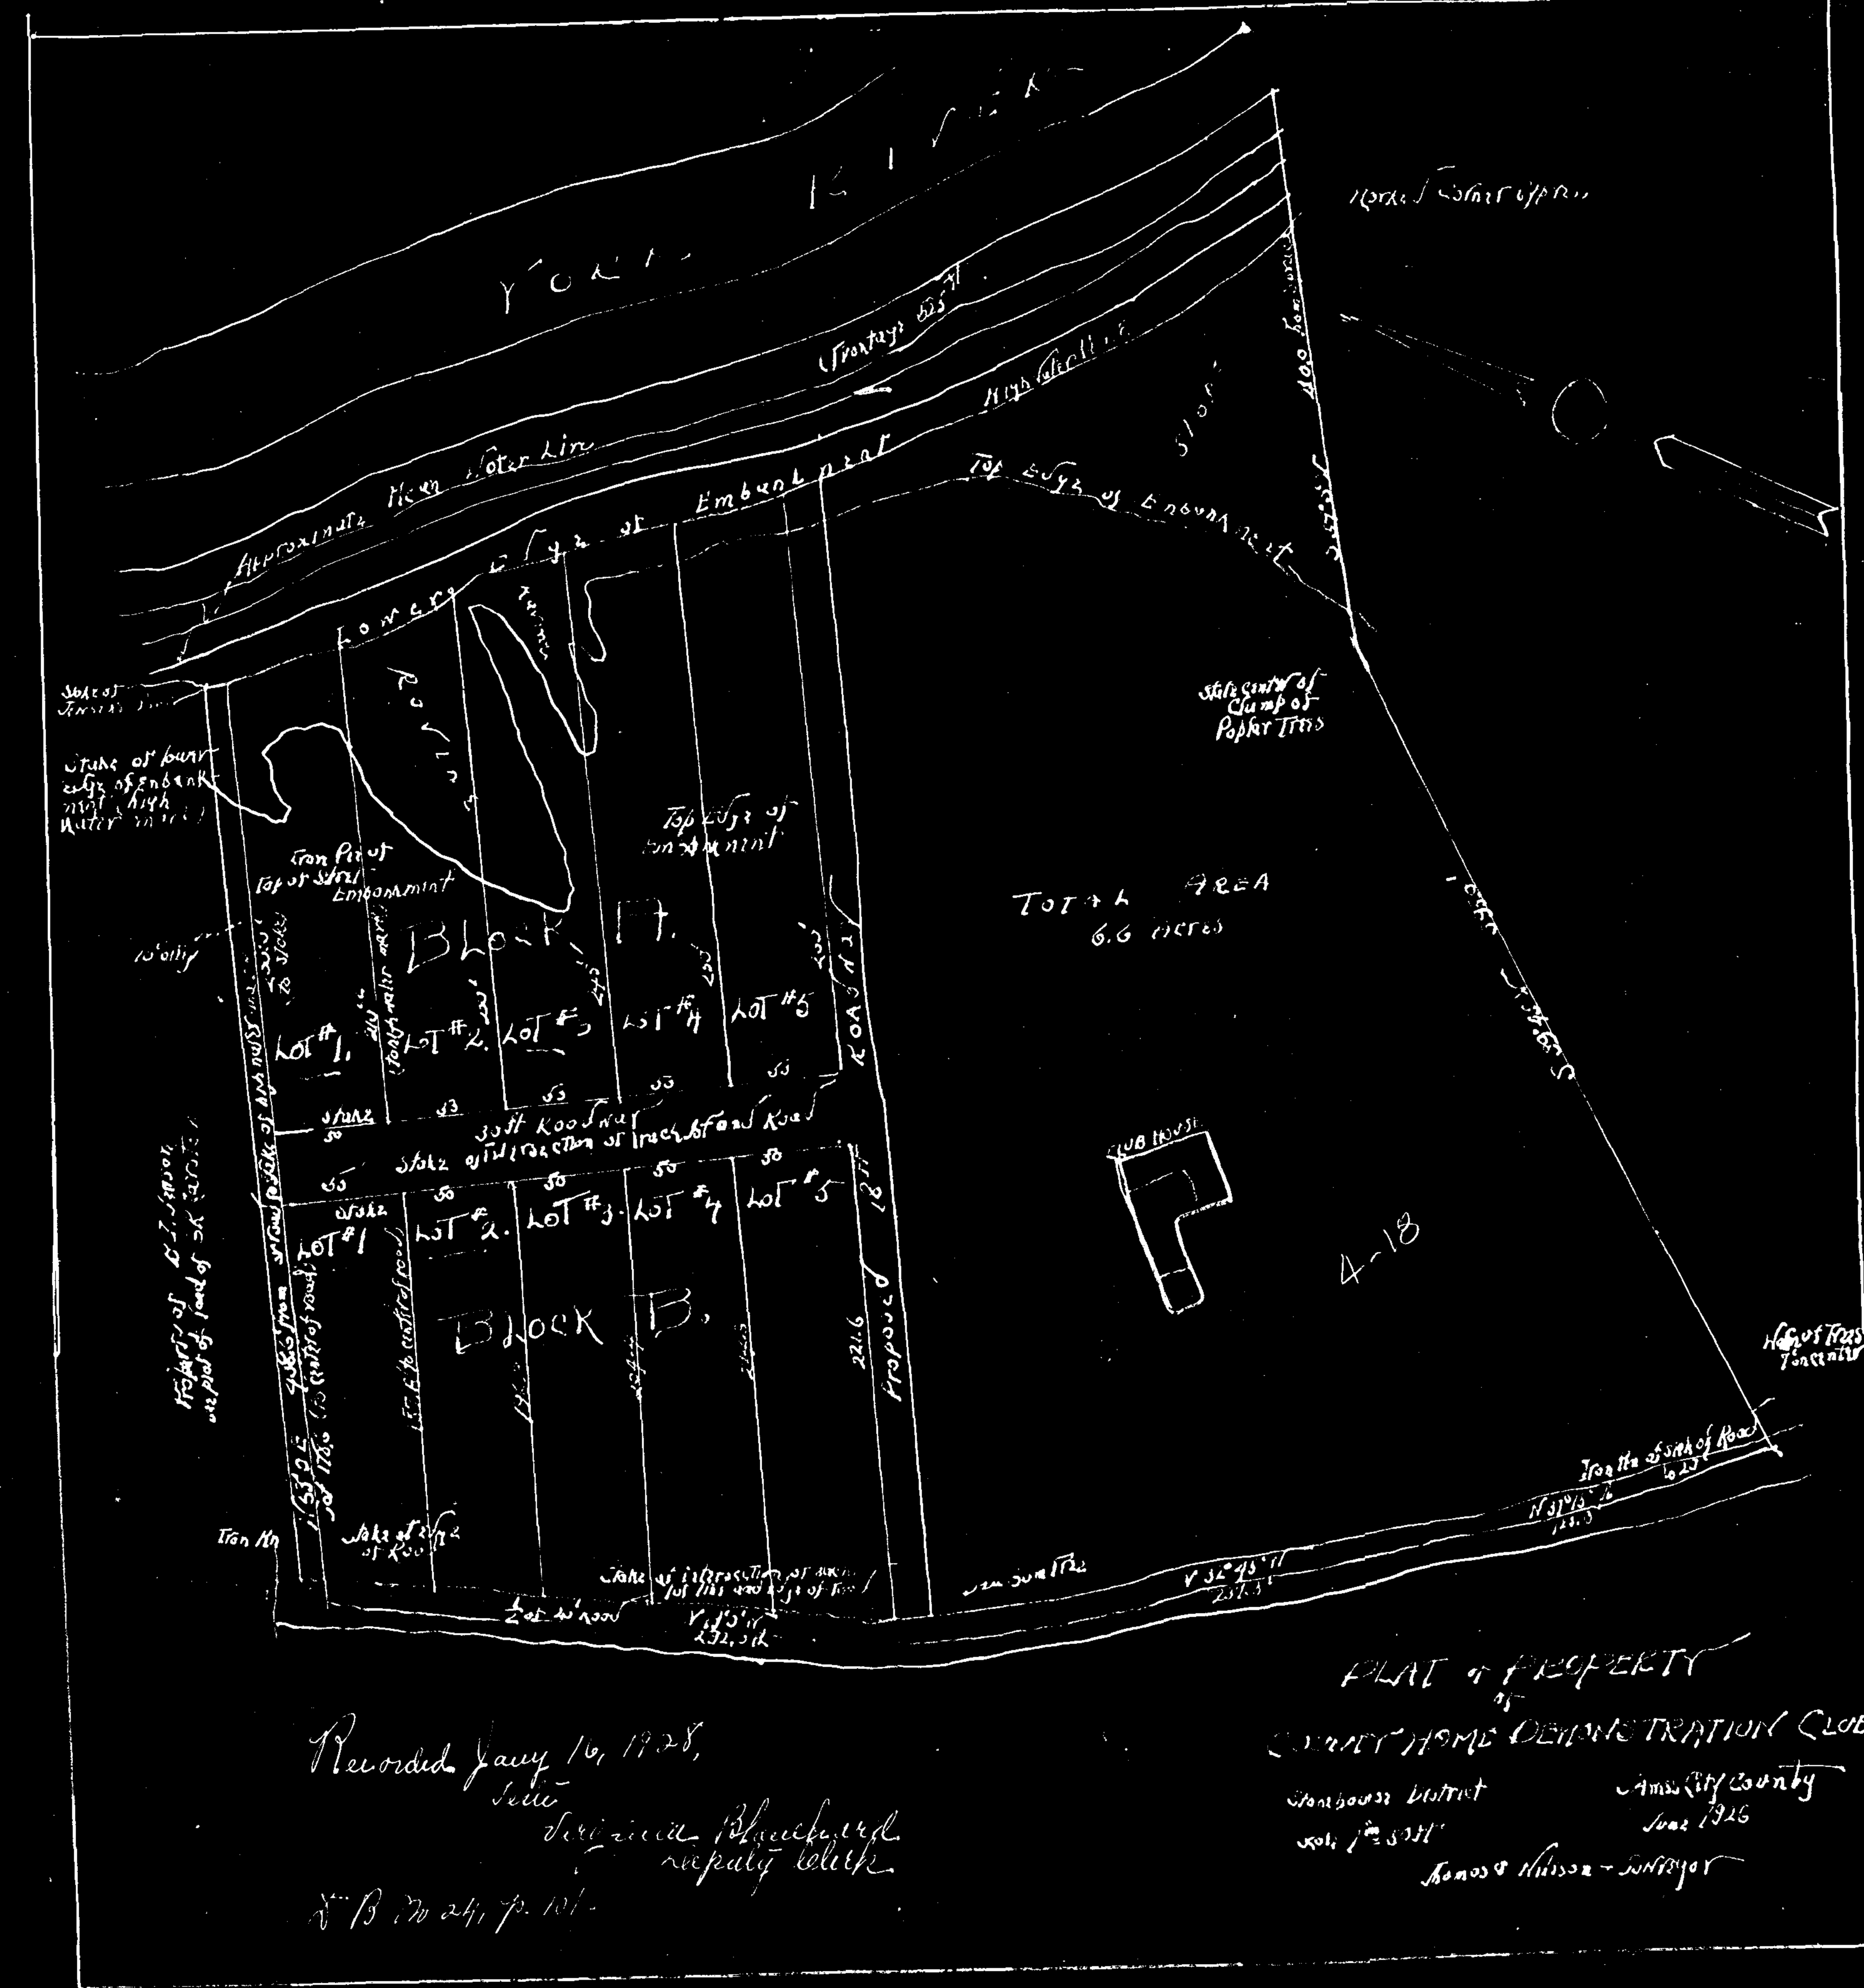
YORK RIVER
Approximate Mean Water Line
High Water Line
Top Edge of Embankment
Lower Edge of Embankment
BLOCK A.
LOT #1 LOT #2 LOT #3 LOT #4 LOT #5
30 ft Roadway
BLOCK B.
LOT #1 LOT #2 LOT #3 LOT #4 LOT #5
Proposed Road
TOTAL AREA
6.6 acres
CLUB HOUSE
4-18
Stake center of Clump of Poplar Trees
PLAT of PROPERTY
of
COUNTY HOME DEMONSTRATION CLUB
James City County
June 1926
Recorded Jany 16, 1928,
Teste
Virginia Blanchard
Deputy Clerk
D B No 24, p. 101.