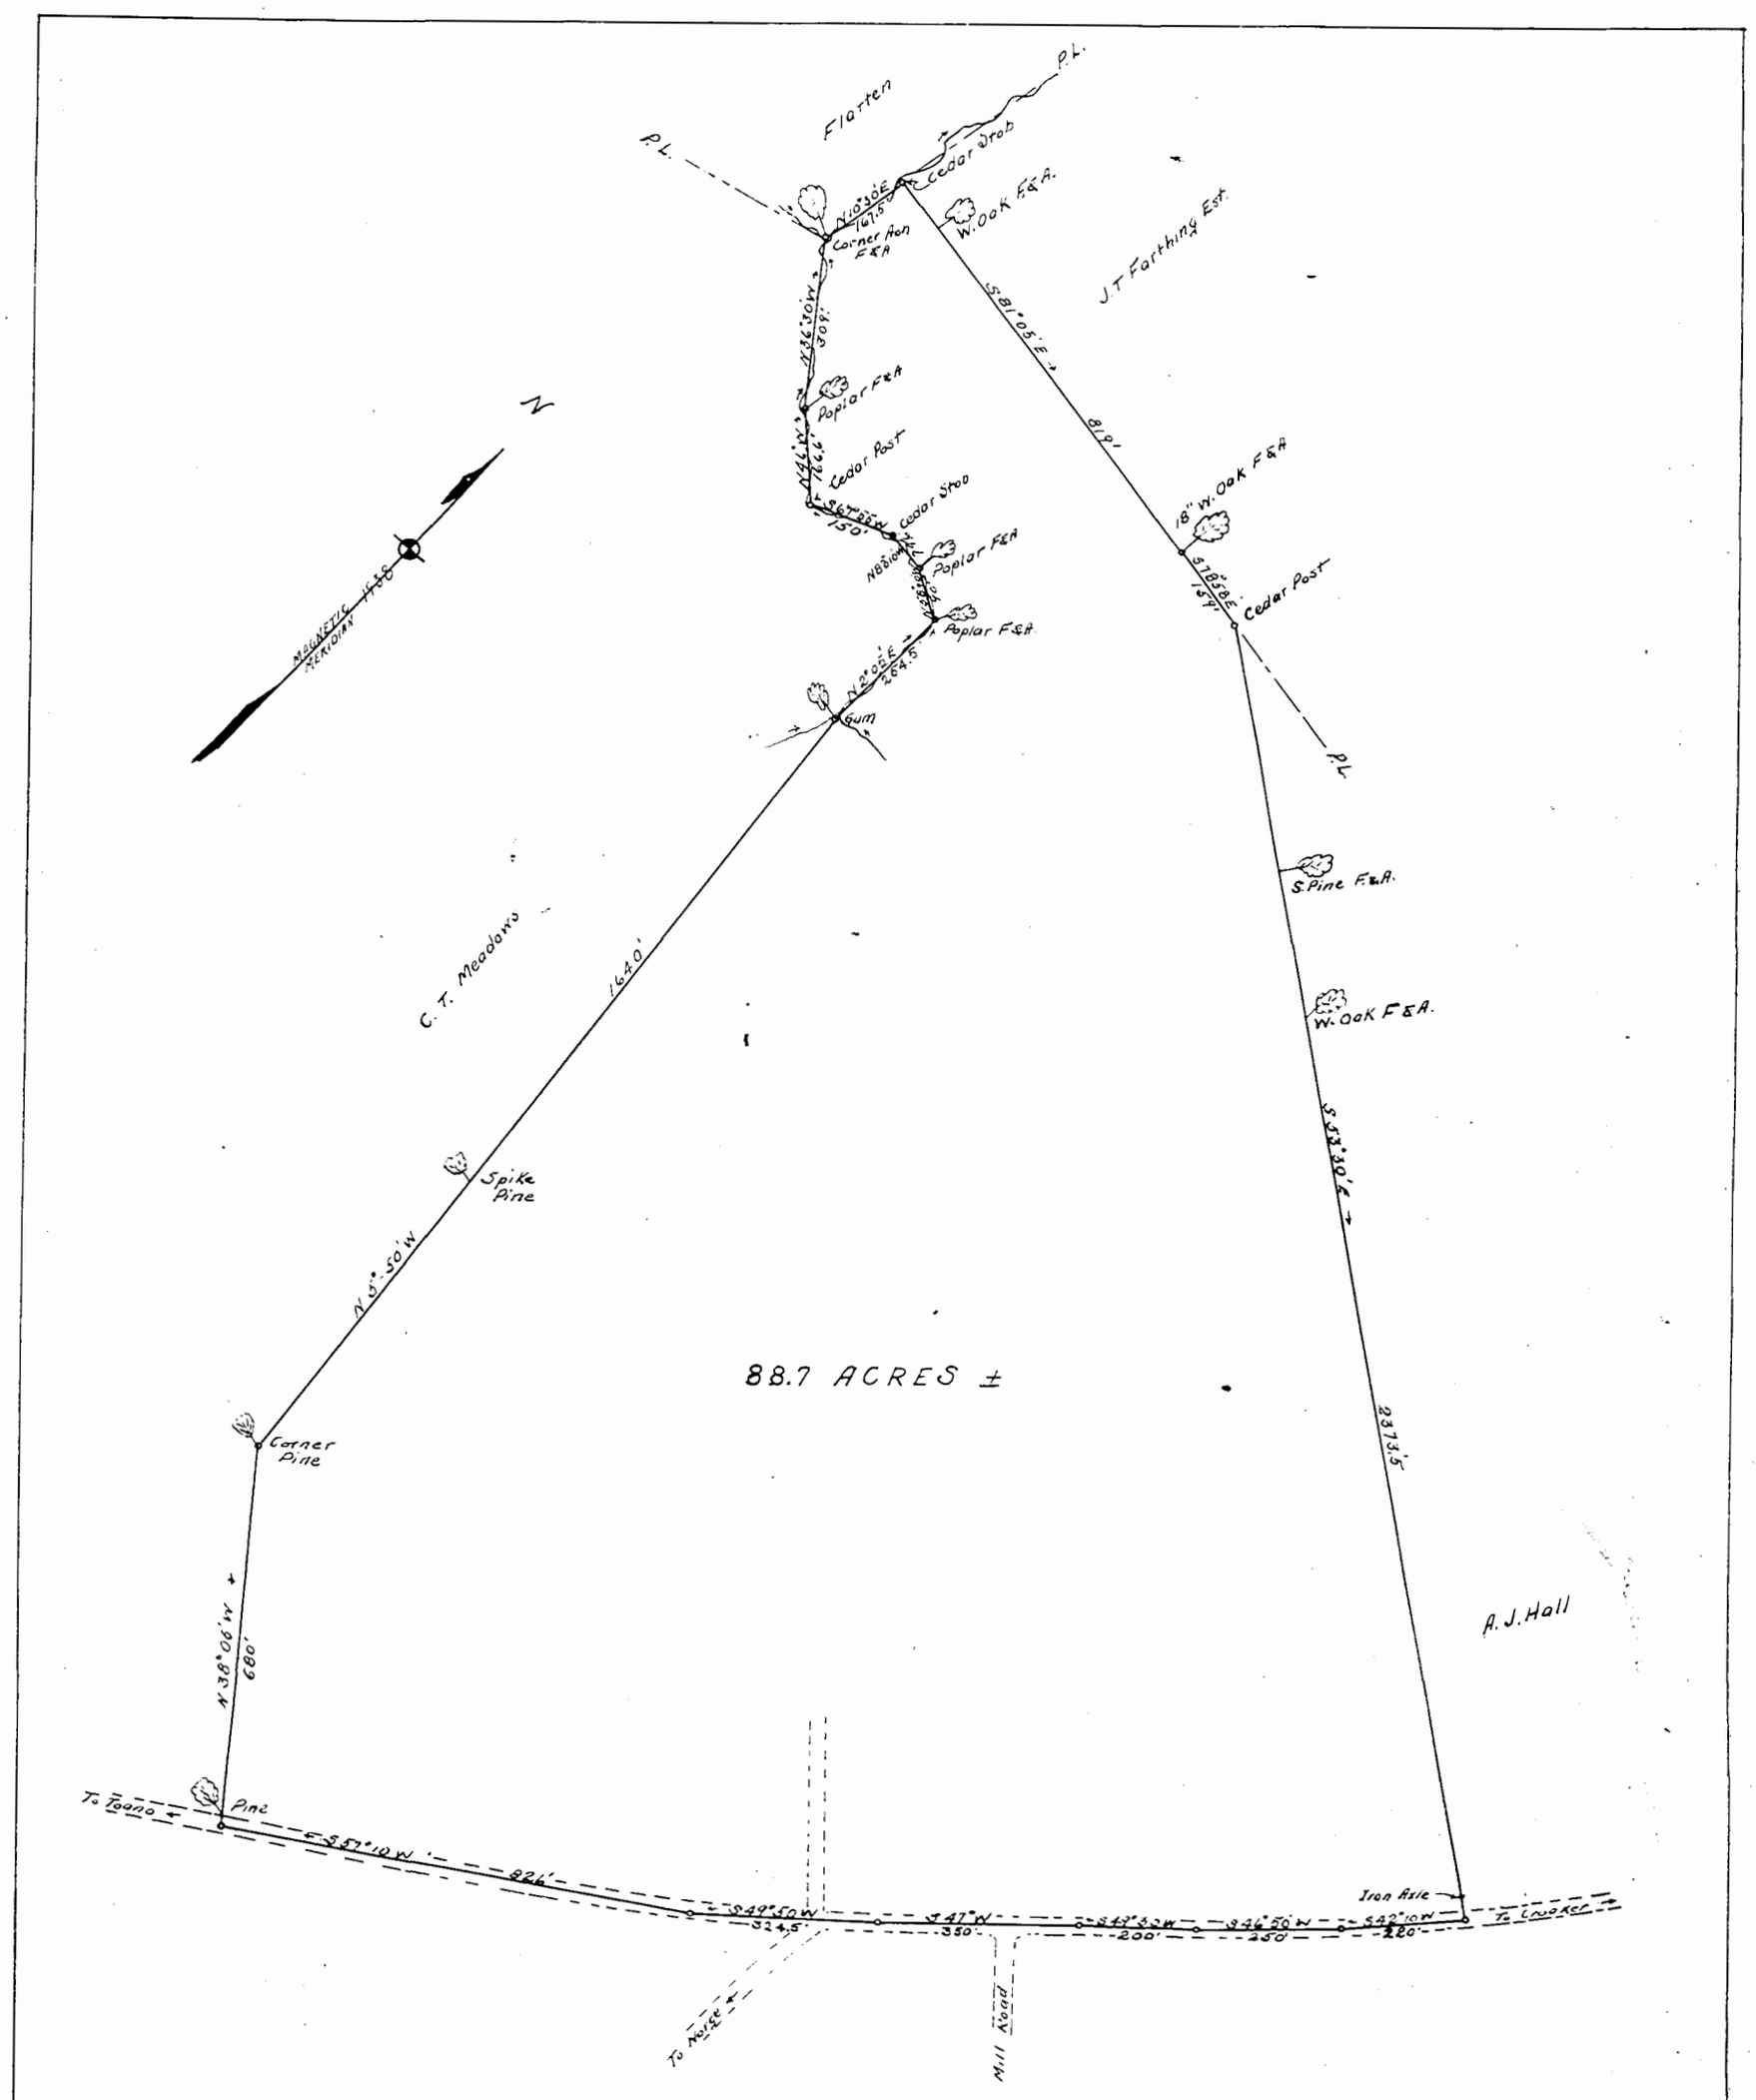

PLAT
OF
P. O. JACOBSON FARM
NORGE, VIRGINIA.
SCALE 1" = 200 FT. Nov. 1938
F. G. Farthing
CERTIFIED LAND SURVEYOR

Recorded January 10, 1939
Va Blanchard Clerk

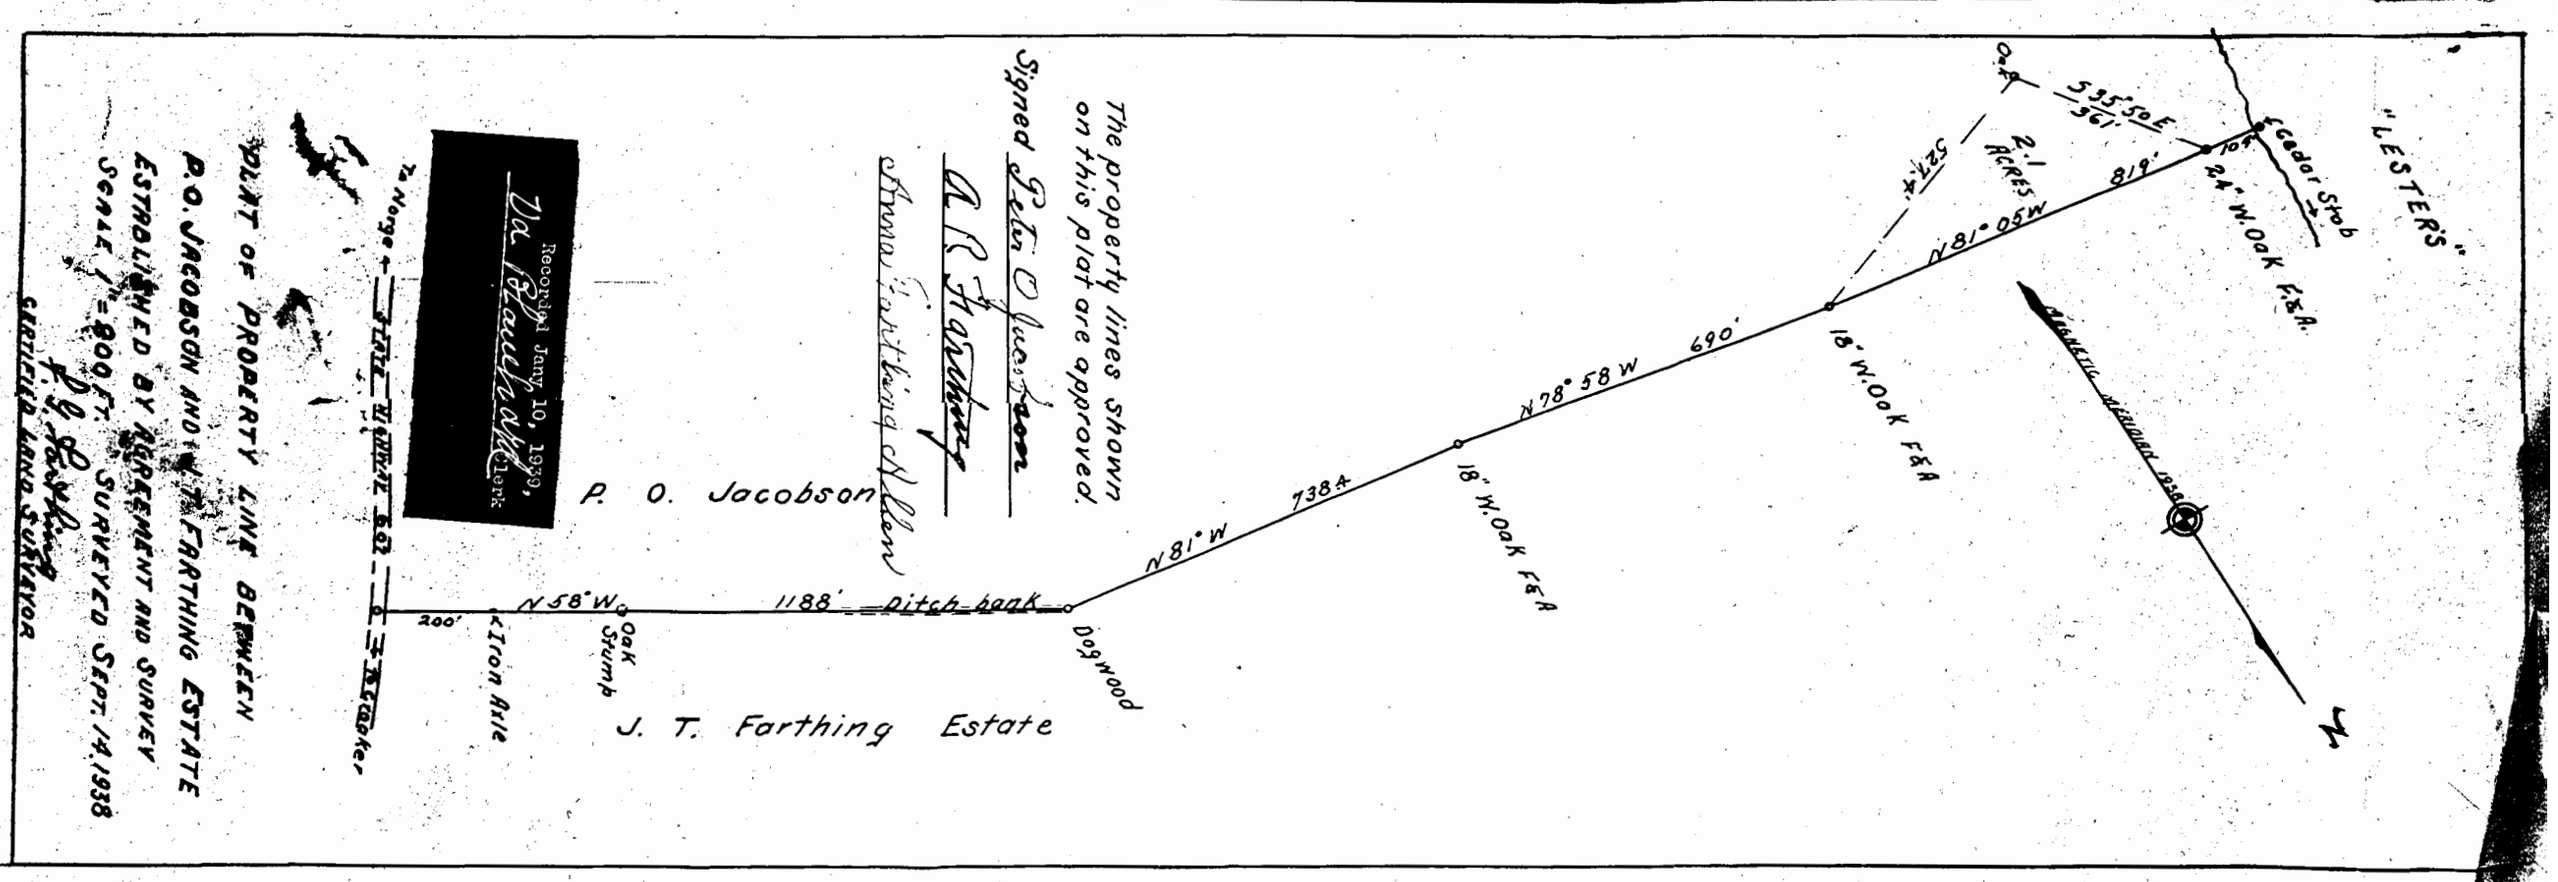

The property lines shown on this plat are approved.
Signed Peter O. Jacobson
A. R. Farthing
Anna Farthing Allen

Recorded Jany 10, 1939,
Va Blanchard Clerk

PLAT OF PROPERTY LINE BETWEEN
P.O. JACOBSON AND J.T. FARTHING ESTATE
ESTABLISHED BY AGREEMENT AND SURVEY
SCALE 1" = 200 FT. SURVEYED SEPT. 14, 1938
F. G. Farthing
CERTIFIED LAND SURVEYOR