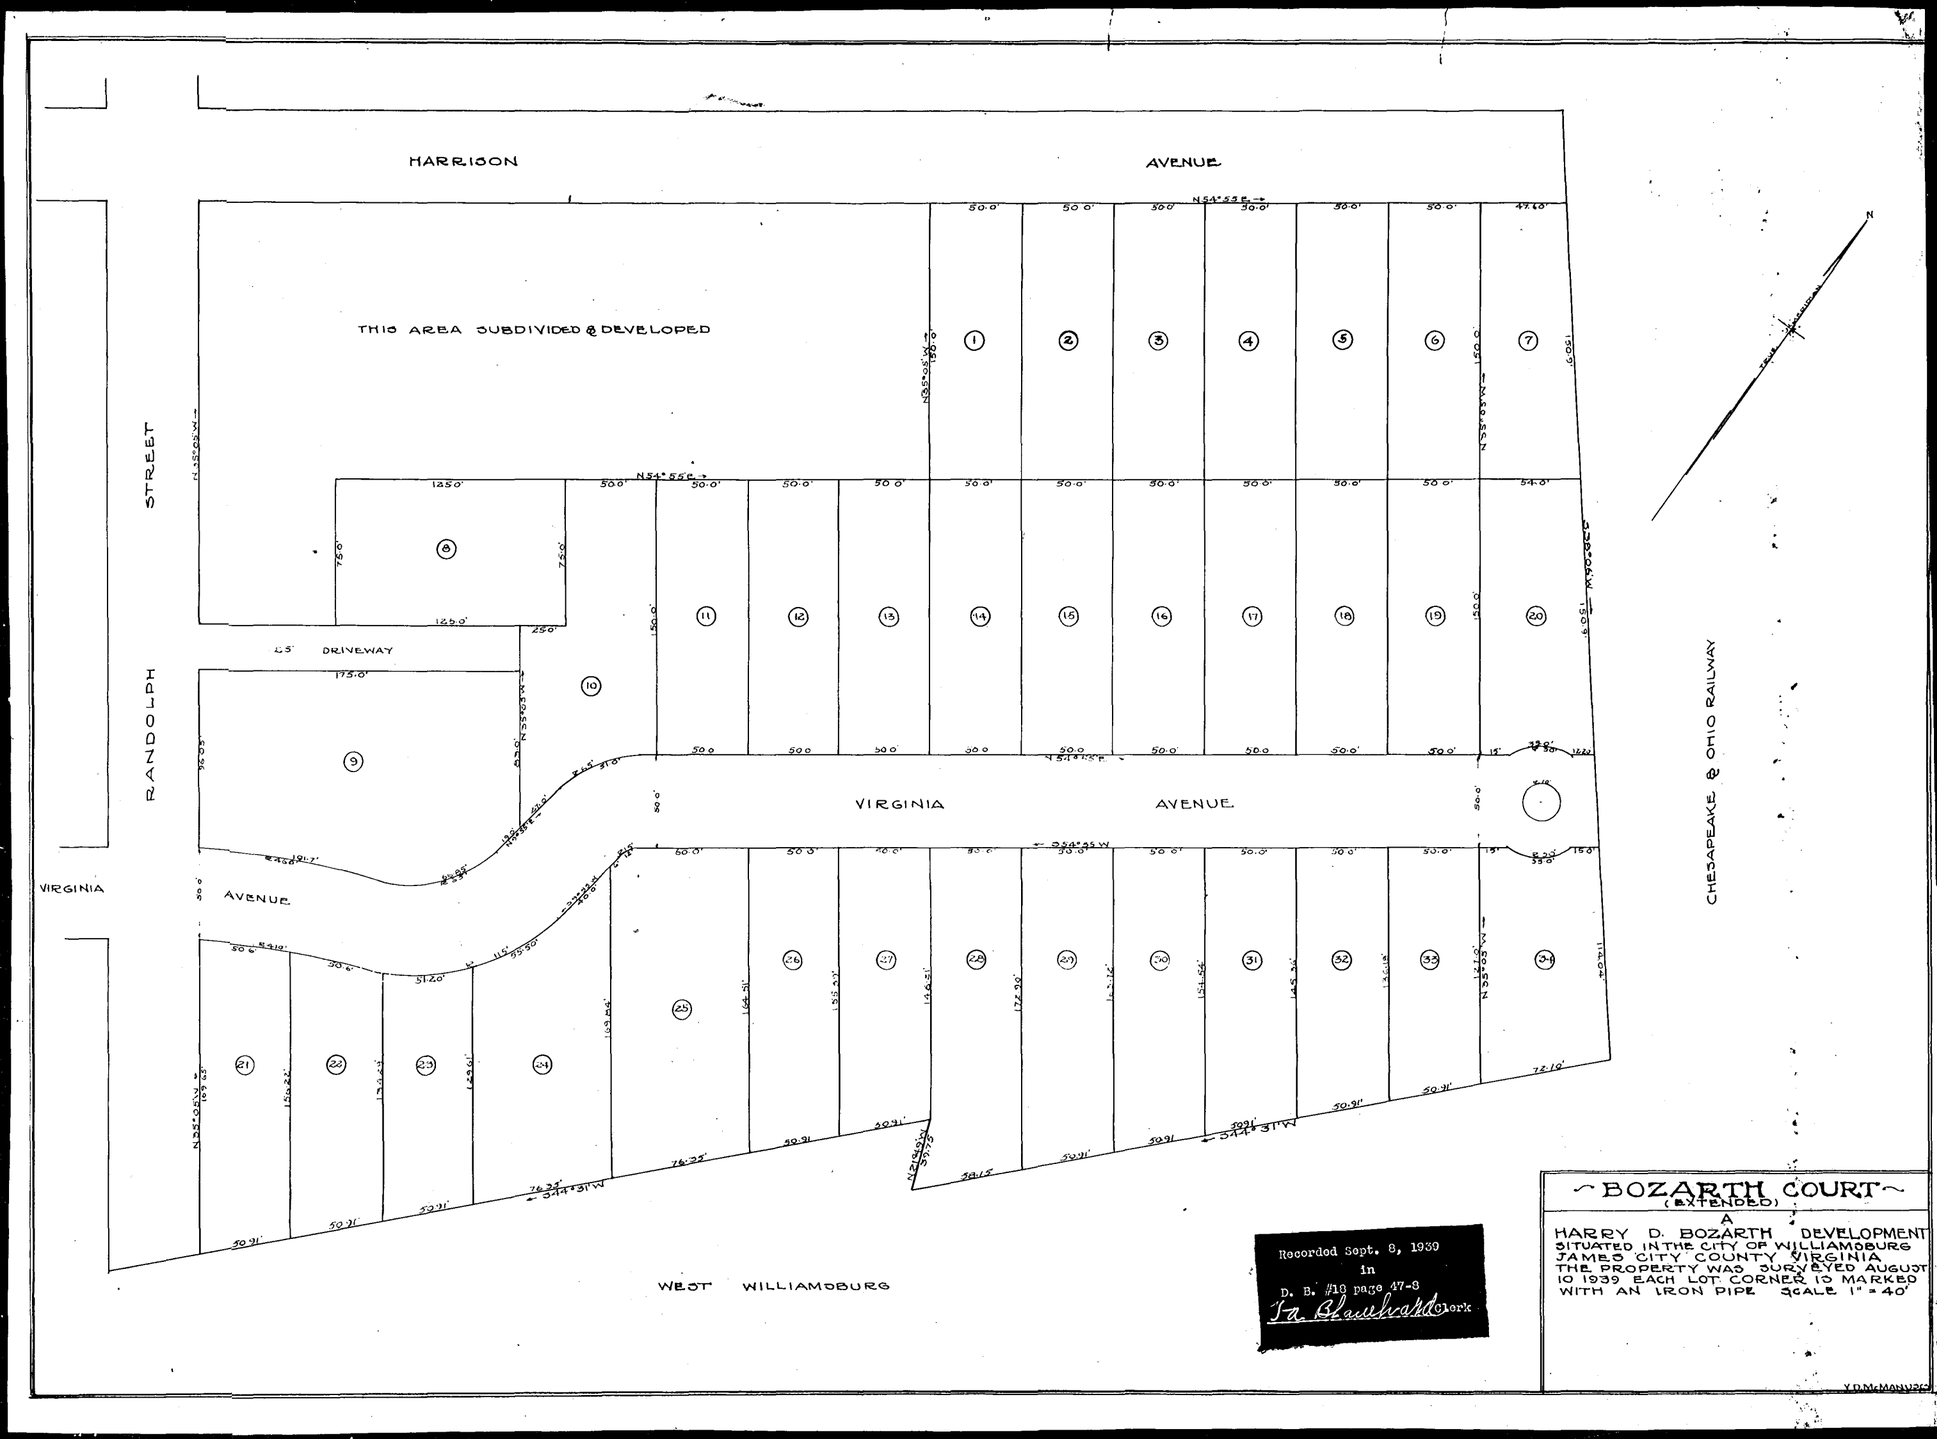
HARRISON AVENUE
THIS AREA SUBDIVIDED & DEVELOPED
RANDOLPH STREET
VIRGINIA AVENUE
VIRGINIA AVENUE
WEST WILLIAMSBURG
CHESAPEAKE & OHIO RAILWAY
25' DRIVEWAY
N54°55'E
S54°55'W
S44°31'W
N35°05'W
S35°05'W
N
~BOZARTH COURT~
(EXTENDED)
A
HARRY D. BOZARTH DEVELOPMENT
SITUATED IN THE CITY OF WILLIAMSBURG
JAMES CITY COUNTY VIRGINIA
THE PROPERTY WAS SURVEYED AUGUST
10 1939 EACH LOT CORNER IS MARKED
WITH AN IRON PIPE SCALE 1" = 40'
Recorded Sept. 8, 1939
in
D. B. #18 page 47-8
Va. Blanchard Clerk

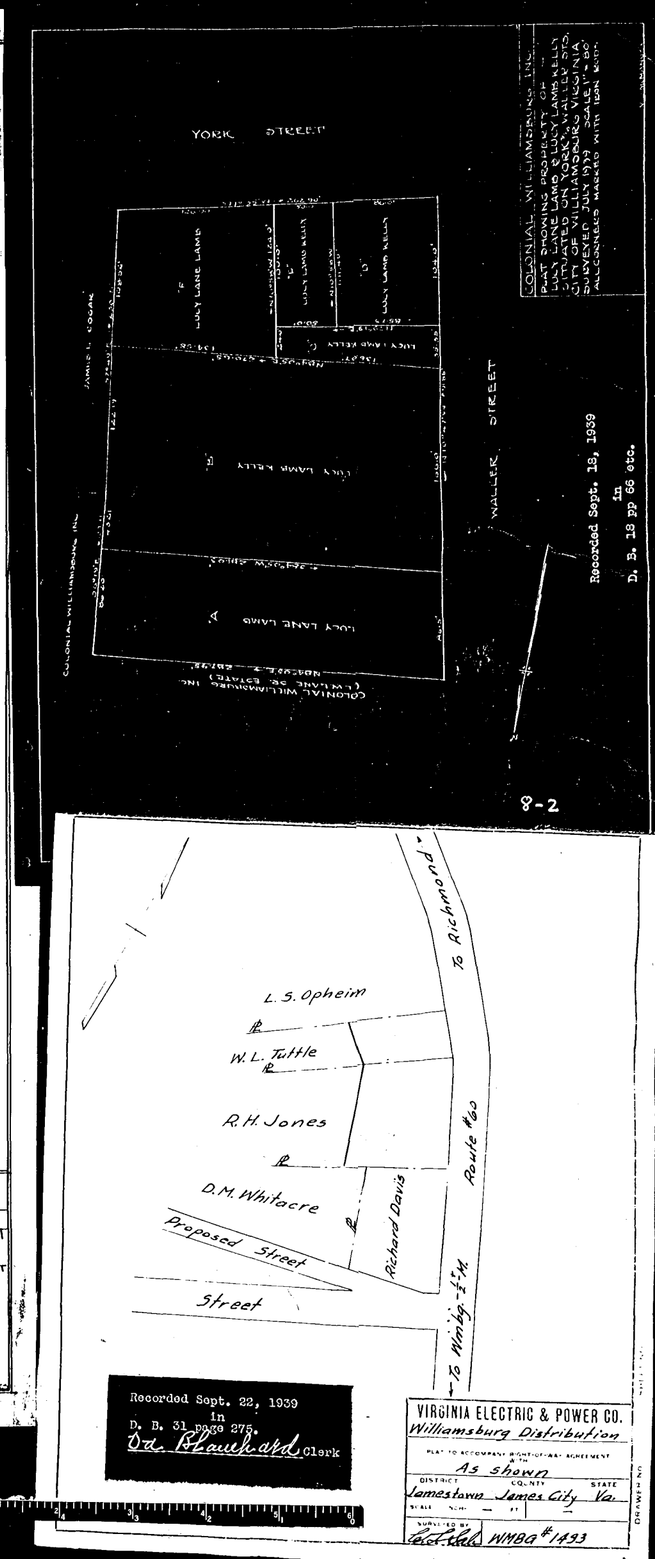
YORK STREET
WALLER STREET
LUCY LANE LAMB
LUCY LANE KELLY
COLONIAL WILLIAMSBURG INC.
JAMES L. COGAR
COLONIAL WILLIAMSBURG INC.
PART OF LUCY LANE LAMB & LUCY LANE KELLY
SITUATED ON YORK & WALLER STS.
CITY OF WILLIAMSBURG VIRGINIA
SURVEYED JULY 1939 SCALE 1" = 80'
ALL CORNERS MARKED WITH IRON RODS
Recorded Sept. 18, 1939
in
D. B. 18 pp 66 etc.
8-2
To Richmond
L. S. Opheim
W. L. Tuttle
R. H. Jones
D. M. Whitacre
Richard Davis
Route #60
Proposed Street
Street
To Wmbg. 1½ M.
Recorded Sept. 22, 1939
in
D. B. 31 page 275.
Va. Blanchard Clerk
VIRGINIA ELECTRIC & POWER CO.
Williamsburg Distribution
As shown
Jamestown
James City
Va.
WMBG #1493