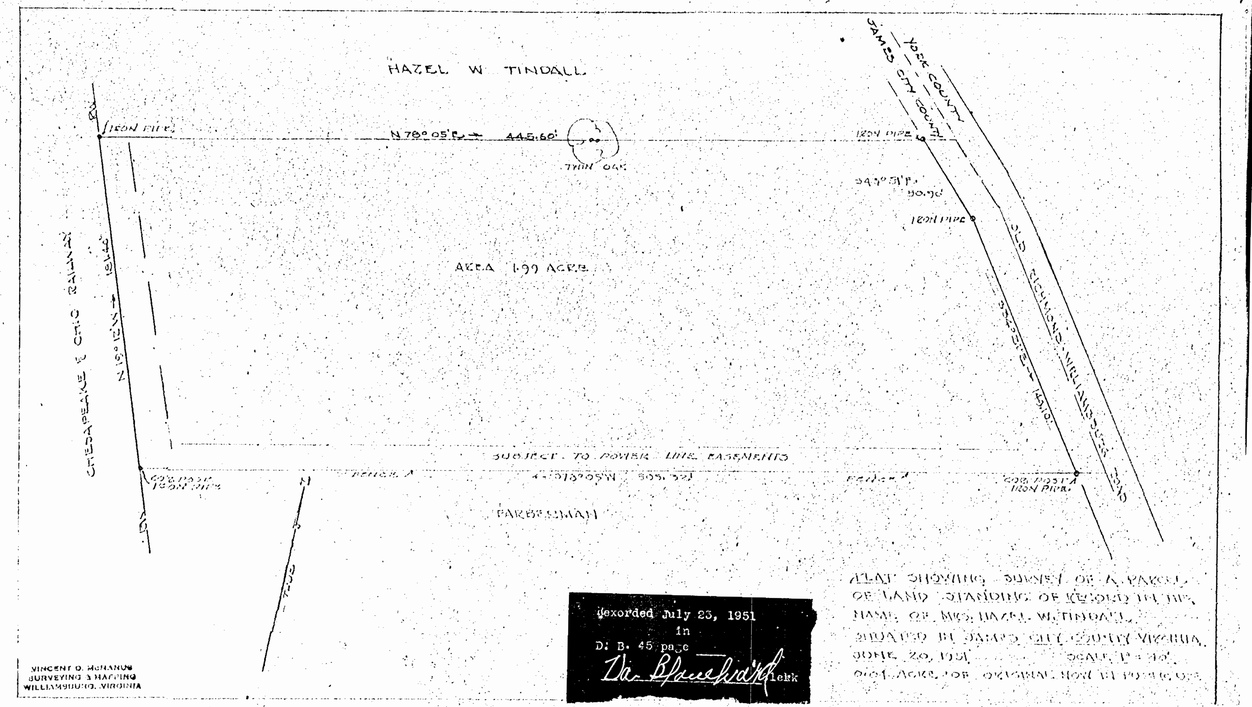


Recorded July 23, 1951
in
D. B. 45 page
Va. Blanchard Clerk

PLAT SHOWING SURVEY OF A PARCEL OF LAND STANDING OF RECORD IN THE NAME OF MRS. HAZEL W. TINDALL
SURVEYED BY JAMES CITY COUNTY, VIRGINIA
JUNE 20, 1951 SCALE 1" = 100'
1.99 ACRES OF ORIGINAL TRACT OF 10.0 ACRES

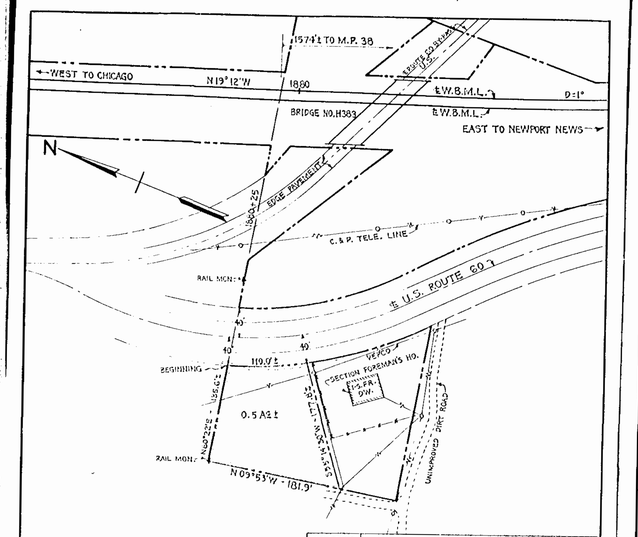


INDICATES PROPERTY TO BE CONVEYED

Recorded Aug. 31, 1951
in
R. D. B. 3 page 386
Va. Blanchard Clerk

| REVISIONS | THE CHESAPEAKE AND OHIO RAILWAY COMPANY CHIEF ENGINEERS OFFICE RICHMOND, VIRGINIA |
|---|---|
| | PROPERTY TO BE CONVEYED TO E. M. DUNCAN WILLIAMSBURG, VIRGINIA |
| | RICHMOND DIVISION — PENINSULA SUB-DIVISION |
| SCALE: 1"=100' DATE: 1-23-51 DRAWN BY: C.K.V. TRACED BY: C.K.V. CHECKED BY: | VAL. SEC. V-2 5-27-b |
| | DRAWING NO. X-14437 |

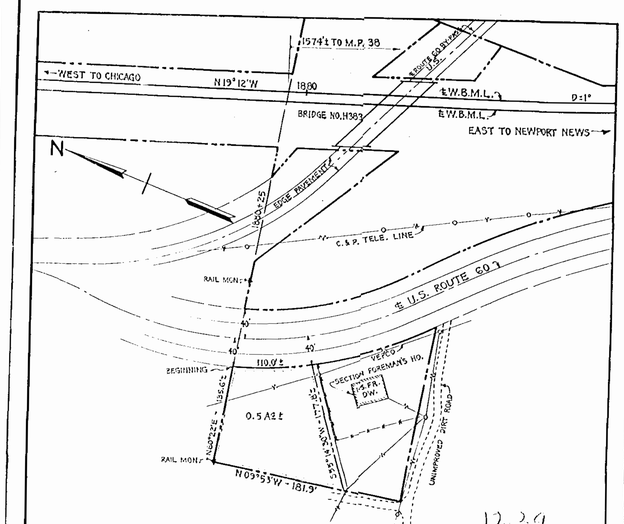


INDICATES PROPERTY TO BE CONVEYED

Recorded Aug 31, 1951
in
R D B 3 page 384.
Va. Blanchard Clerk

| REVISIONS | THE CHESAPEAKE AND OHIO RAILWAY COMPANY CHIEF ENGINEERS OFFICE RICHMOND, VIRGINIA |
|---|---|
| | PROPERTY TO BE CONVEYED TO E. M. DUNCAN WILLIAMSBURG, VIRGINIA |
| | RICHMOND DIVISION — PENINSULA SUB-DIVISION |
| SCALE: 1"=100' DATE: 1-23-51 DRAWN BY: C.K.V. TRACED BY: C.K.V. CHECKED BY: | VAL. SEC. V-2 5-27-b |
| | DRAWING NO. X-14437 |

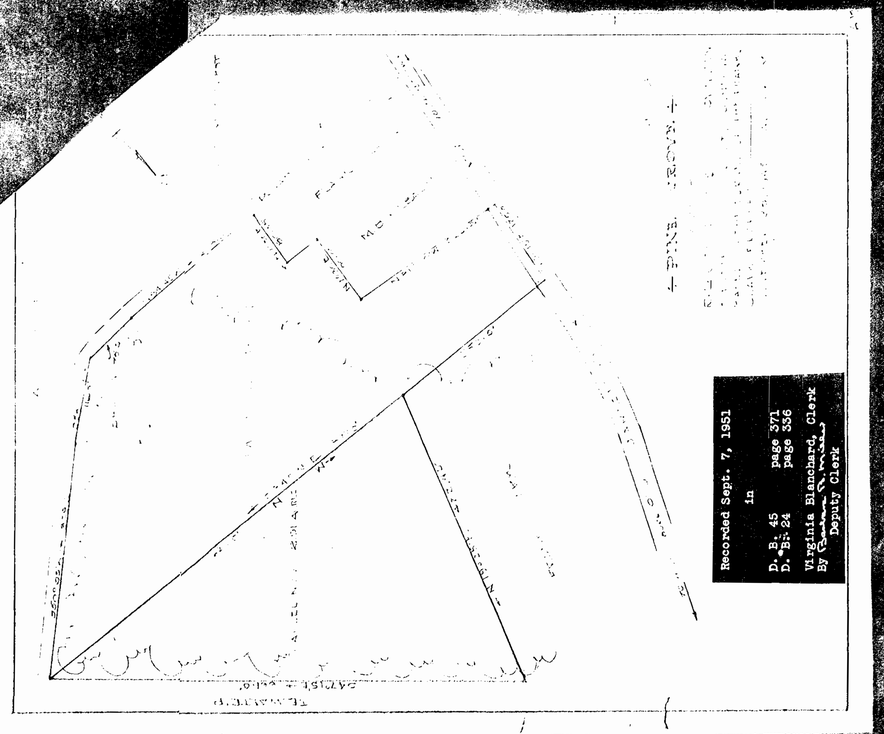


Recorded Sept. 7, 1951
in
D. B. 45 page 371
D. B. 24 page 336
Virginia Blanchard, Clerk
By
Deputy Clerk

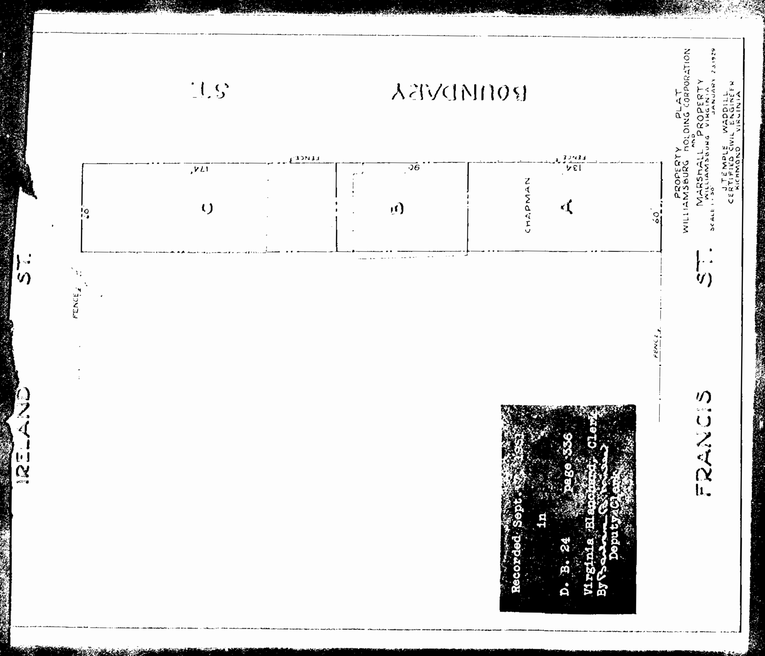

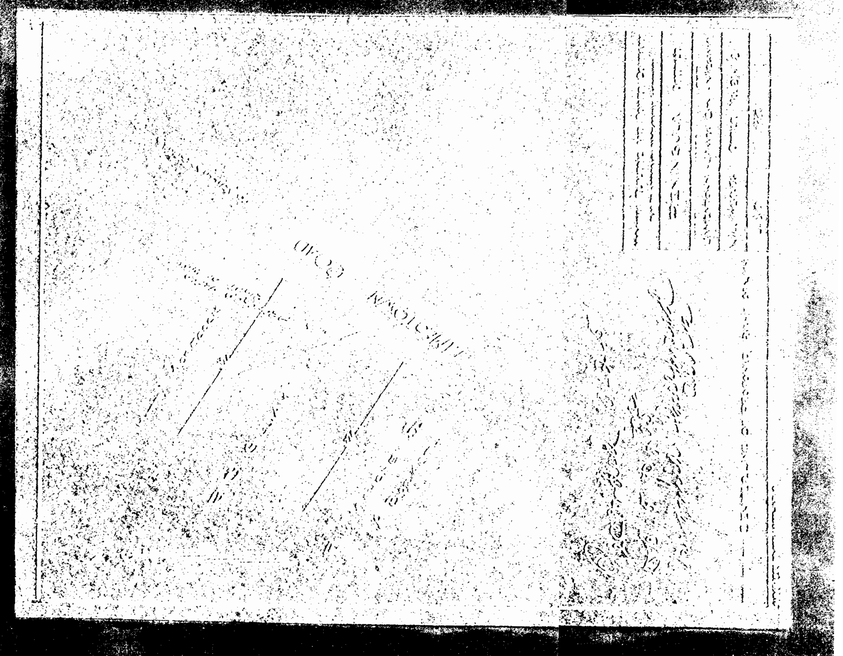
Recorded Sept. 7, 1951
in
D. B. 24 page 336
Virginia Blanchard, Clerk
By
Deputy Clerk