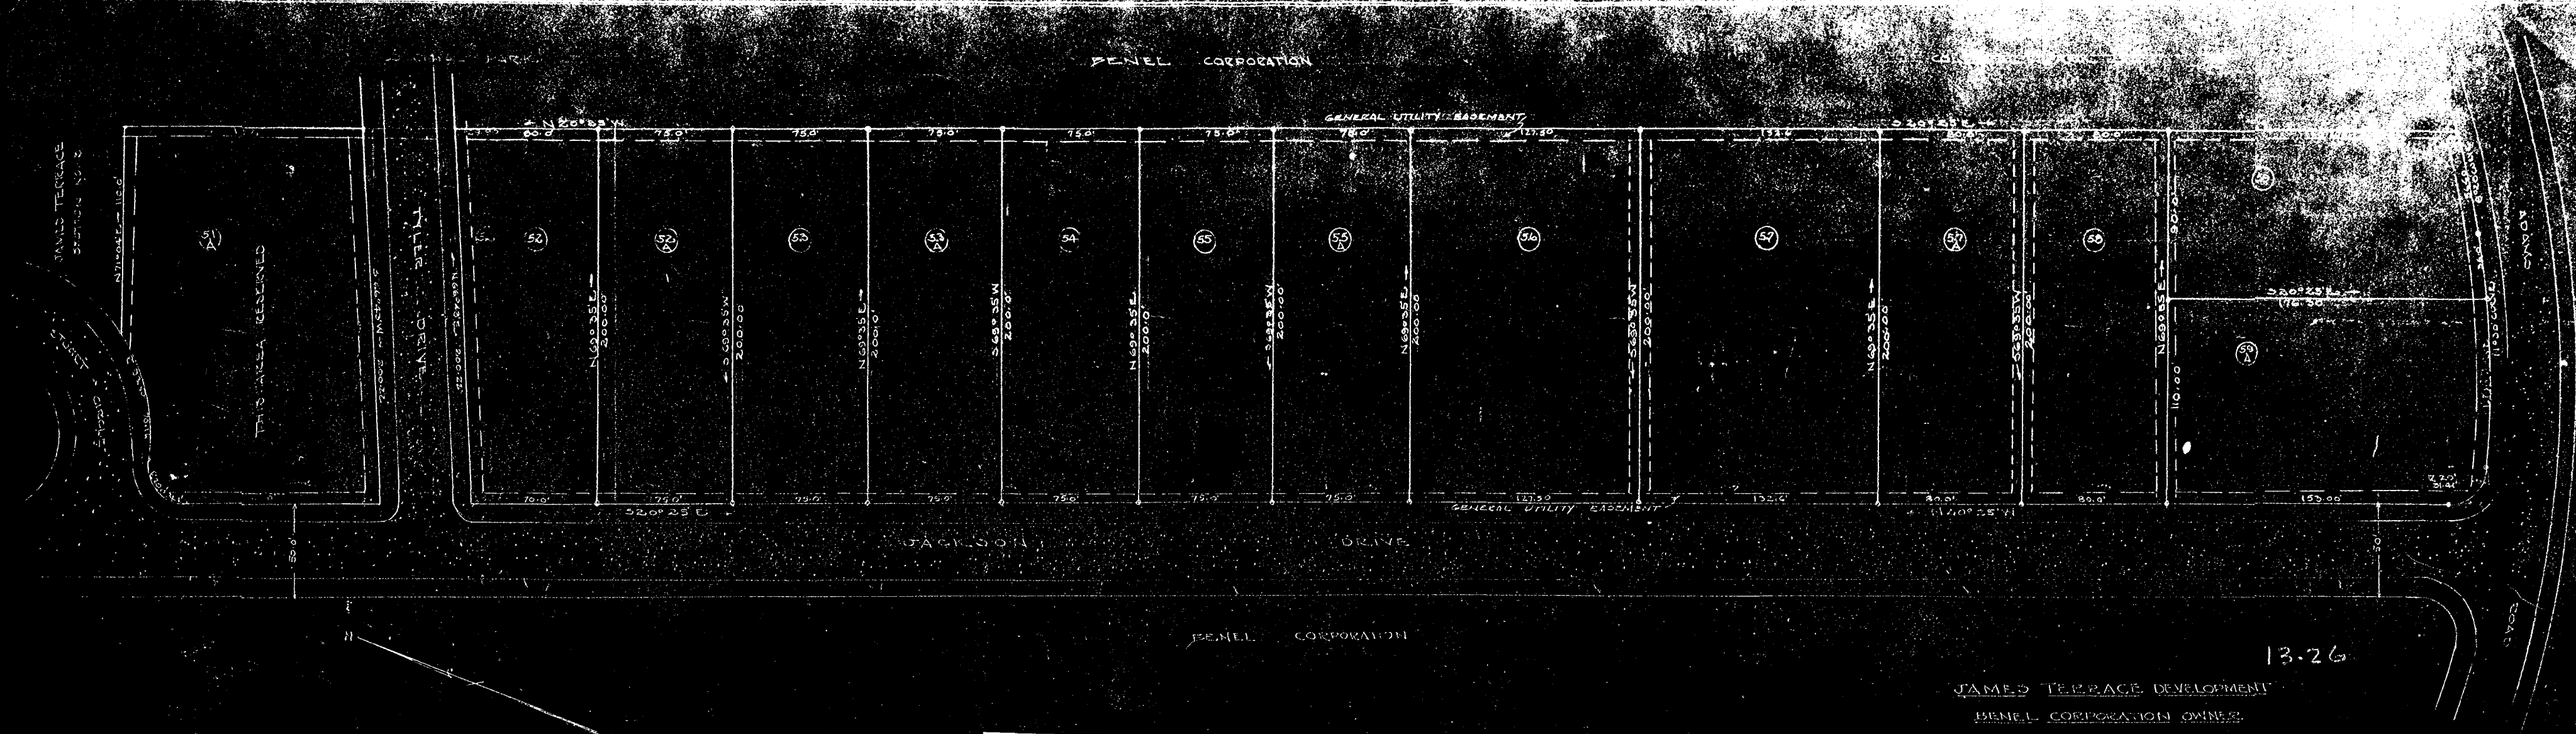

13.26

JAMES TERRACE DEVELOPMENT

BENEL CORPORATION OWNERS

JAMES CITY COUNTY VIRGINIA

PLAT SHOWING LOT SURVEY OF

SECTION NO. 2

MARCH 8, 1952 SCALE 1" = 40'

ALL CORNERS MARKED WITH ROD PIPES.

NOTE-
GENERAL UTILITY EASEMENTS 5' IN WIDTH
ARE RETAINED & SHOWN THUS - - - - - -

Recorded Sep. 17, 1952
in
D. B. 48 page
Va Blanchard Clerk

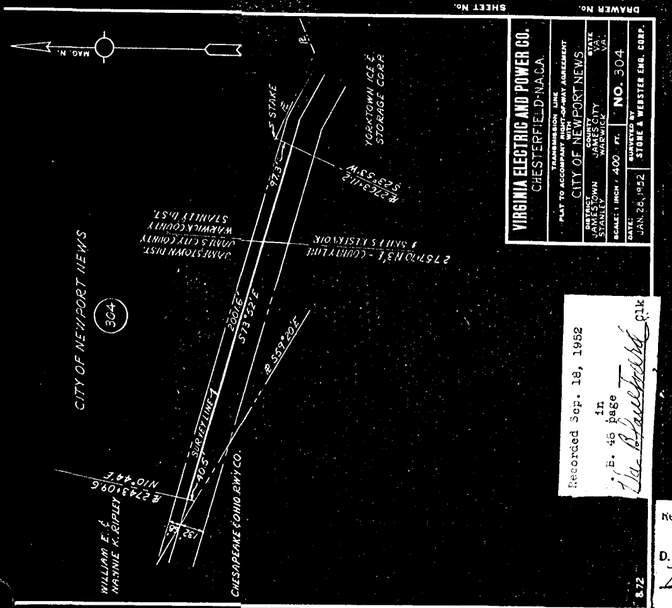
VIRGINIA ELECTRIC AND POWER CO.
CHESTERFIELD-N.A.CA.
TRANSMISSION LINE
PLAT TO ACCOMPANY RIGHT-OF-WAY AGREEMENT
JAMESTOWN
JAMES CITY
CITY OF NEWPORT NEWS
WAKE VA.
SCALE: 1 INCH = 400 FT.
NO. 304
DRAWN: JAN. 24, 1952
STONE & WEBSTER ENG. CORP.
SHEET NO.
DRAWN NO.
NO. N
CITY OF NEWPORT NEWS
304
JAMESTOWN DIST. JAMES CITY COUNTY WARWICK COUNTY & SAINT'S STATION
S 73° 52' E
2001.6
S 85° 10' E
S 26° E
N 10° 44' E
2743.9
2743.9 6
WILLIAM E. & WAYNE K. RIPLEY
CHESAPEAKE CONS. RWY. CO.
YORKTOWN ICE & STORAGE CORP.
S. STONE
N. STONE
973.5
S. 69° 35' W. 200.00'
N. 69° 35' E. 200.00'