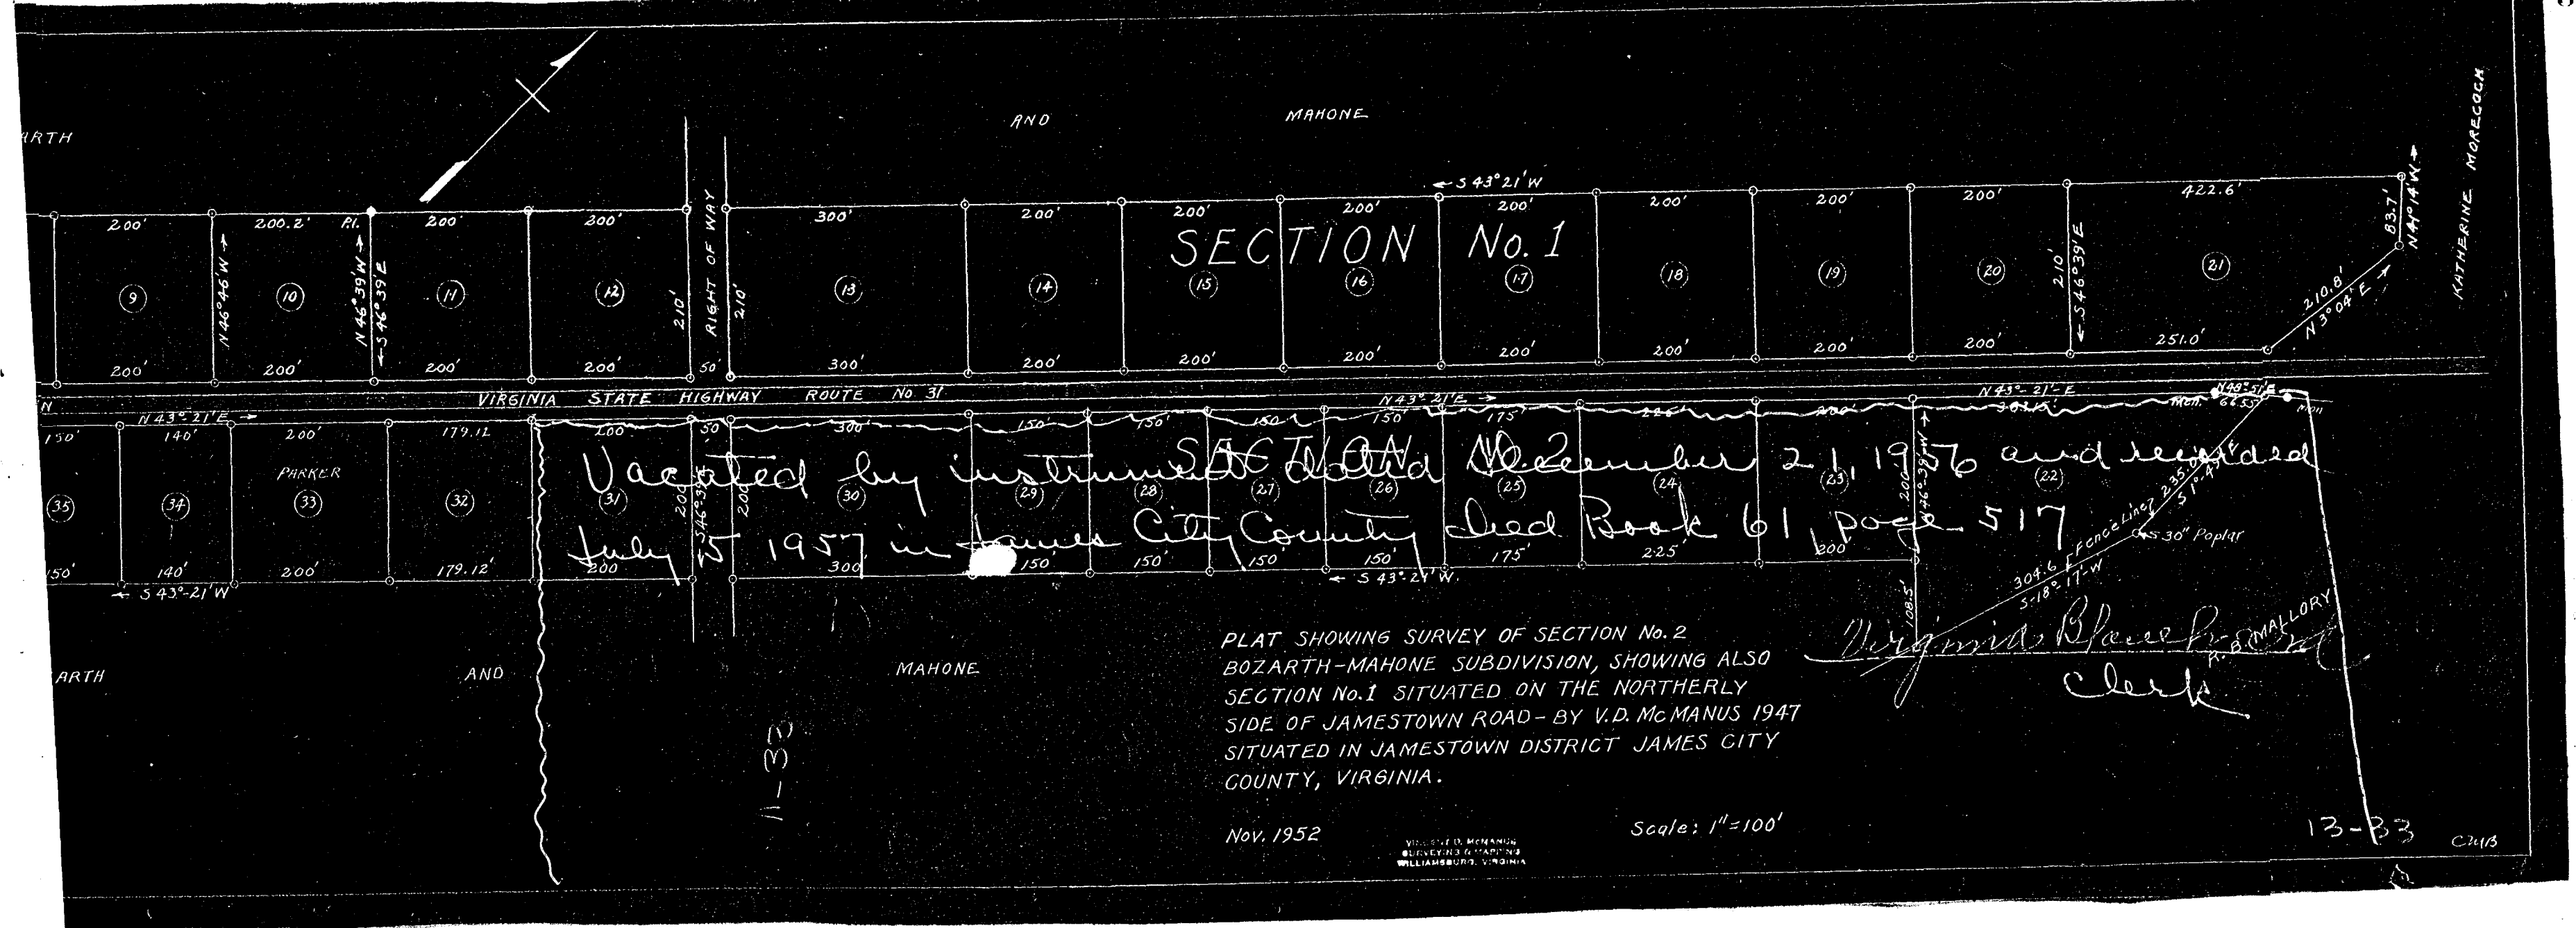
ARTH
AND
MAHONE
SECTION No. 1
SECTION No. 2
VIRGINIA STATE HIGHWAY ROUTE No 31
RIGHT OF WAY
KATHERINE MORLOCK
PARKER
Vacated by instrument dated November 21, 1956 and recorded July 25 1957 in James City County Deed Book 61 page 517
PLAT SHOWING SURVEY OF SECTION No. 2 BOZARTH-MAHONE SUBDIVISION, SHOWING ALSO SECTION No. 1 SITUATED ON THE NORTHERLY SIDE OF JAMESTOWN ROAD - BY V.D. McMANUS 1947 SITUATED IN JAMESTOWN DISTRICT JAMES CITY COUNTY, VIRGINIA.
Nov. 1952
Scale: 1"=100'
VIRGIL D. McMANUS
SURVEYING & MAPPING
WILLIAMSBURG, VIRGINIA
Virginia Pearce B. & E. MALLORY
Clerk
13-33