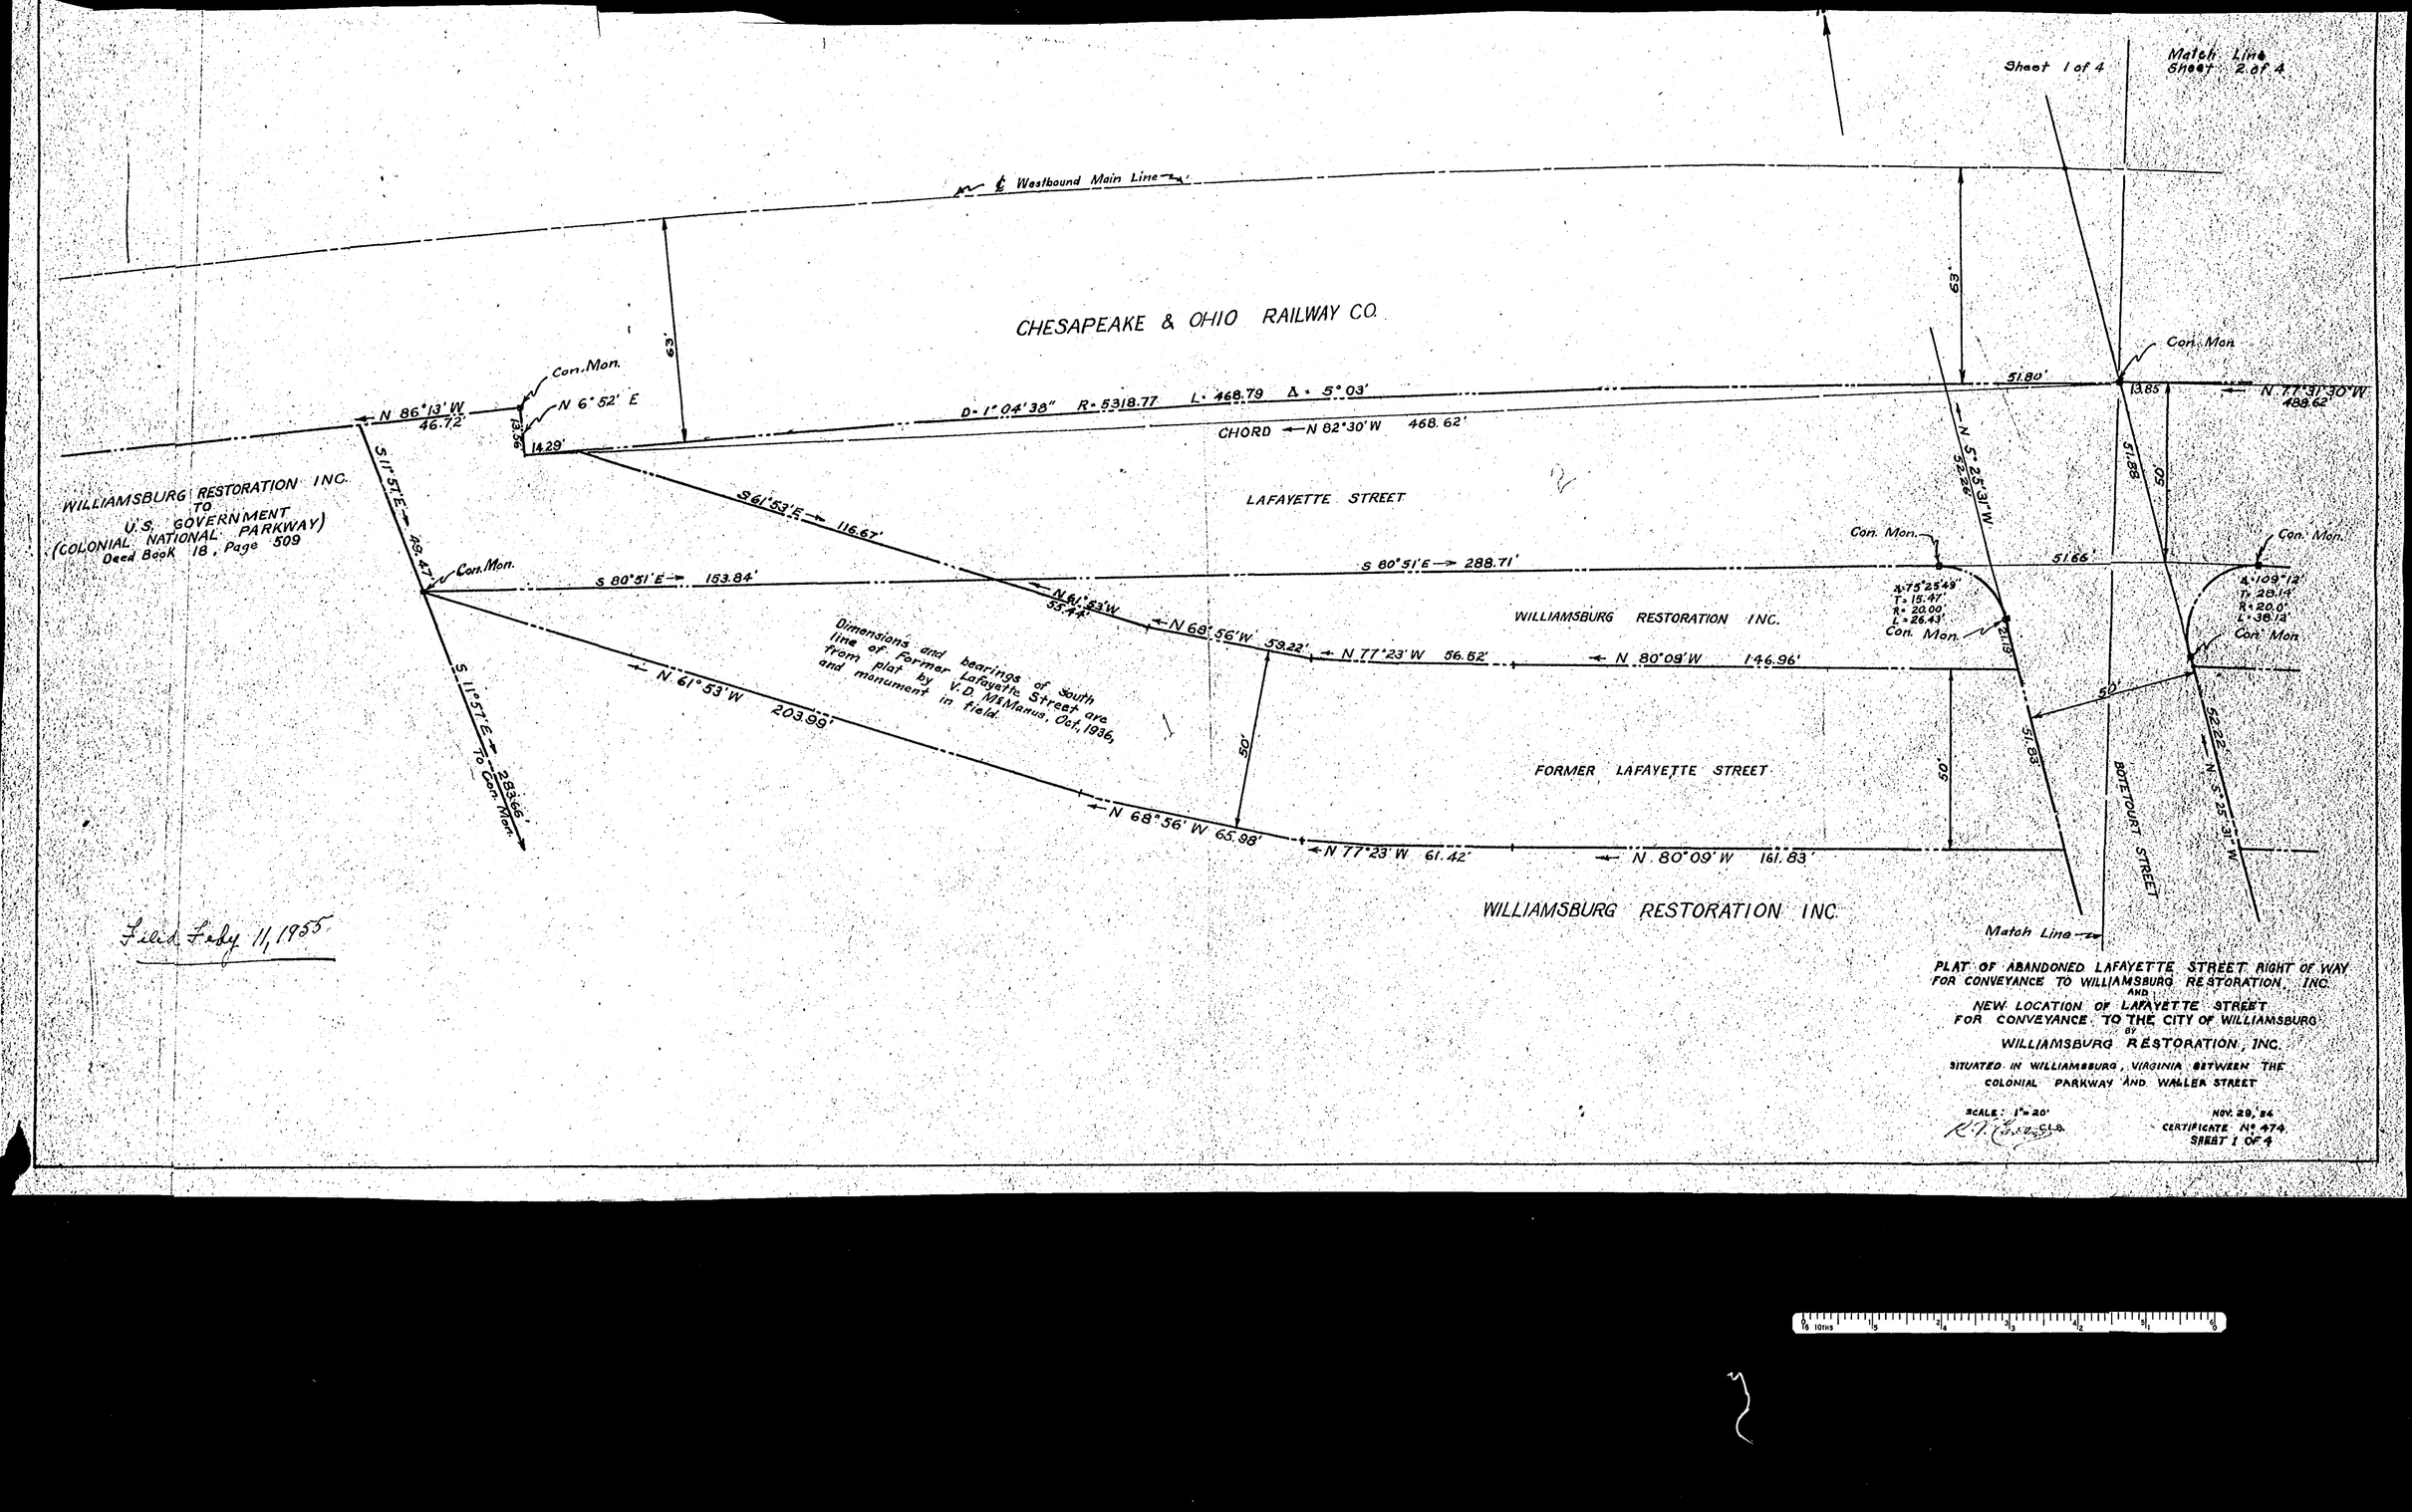
Sheet 1 of 4
Match Line Sheet 2 of 4
℄ Westbound Main Line
CHESAPEAKE & OHIO RAILWAY CO.
63'
51.80'
Con. Mon.
N 86°13' W 46.72'
Con. Mon.
N 6° 52' E
13.56'
14.29'
D-1°04'38" R-5318.77 L-468.79 Δ-5°03'
CHORD ← N 82°30' W 468.62'
N 77°31'30" W 488.62
13.85
N 5°25'31" W 52.22'
51.88'
.05'
LAFAYETTE STREET
S 61°53' E → 116.67'
Con. Mon.
S 80°51' E → 288.71'
Con. Mon.
Con. Mon.
S 80°51' E → 183.84'
N 61°53' W 55.44'
N 68°56' W 59.22'
N 77°23' W 56.62'
N 80°09' W 146.96'
Δ-75°25'49"
T-15.47'
R-20.00'
L-26.43'
Con. Mon.
Δ-109°12'
T-28.14'
R-20.0'
L-38.12'
Con. Mon.
WILLIAMSBURG RESTORATION INC.
WILLIAMSBURG RESTORATION INC. TO U.S. GOVERNMENT (COLONIAL NATIONAL PARKWAY) Deed Book 18, Page 509
S 11°57' E → 49.47'
Con. Mon.
S 11°57' E → 283.66' To Con. Mon.
Dimensions and bearings of South line of former Lafayette Street are from plat by V.D. McManus, Oct. 1936, and monument in field.
N 61°53' W 203.98'
50'
FORMER LAFAYETTE STREET
N 68°56' W 65.98'
N 77°23' W 61.42'
N 80°09' W 161.83'
50'
51.83'
.05'
BOTETOURT STREET
N 5°25'31" W
WILLIAMSBURG RESTORATION INC.
Match Line
Field Feby 11, 1955
PLAT OF ABANDONED LAFAYETTE STREET RIGHT OF WAY FOR CONVEYANCE TO WILLIAMSBURG RESTORATION, INC.
AND
NEW LOCATION OF LAFAYETTE STREET FOR CONVEYANCE TO THE CITY OF WILLIAMSBURG
BY
WILLIAMSBURG RESTORATION, INC.
SITUATED IN WILLIAMSBURG, VIRGINIA BETWEEN THE COLONIAL PARKWAY AND WALLER STREET
SCALE: 1"=20'
NOV. 29, 54
CERTIFICATE No. 474
SHEET 1 OF 4