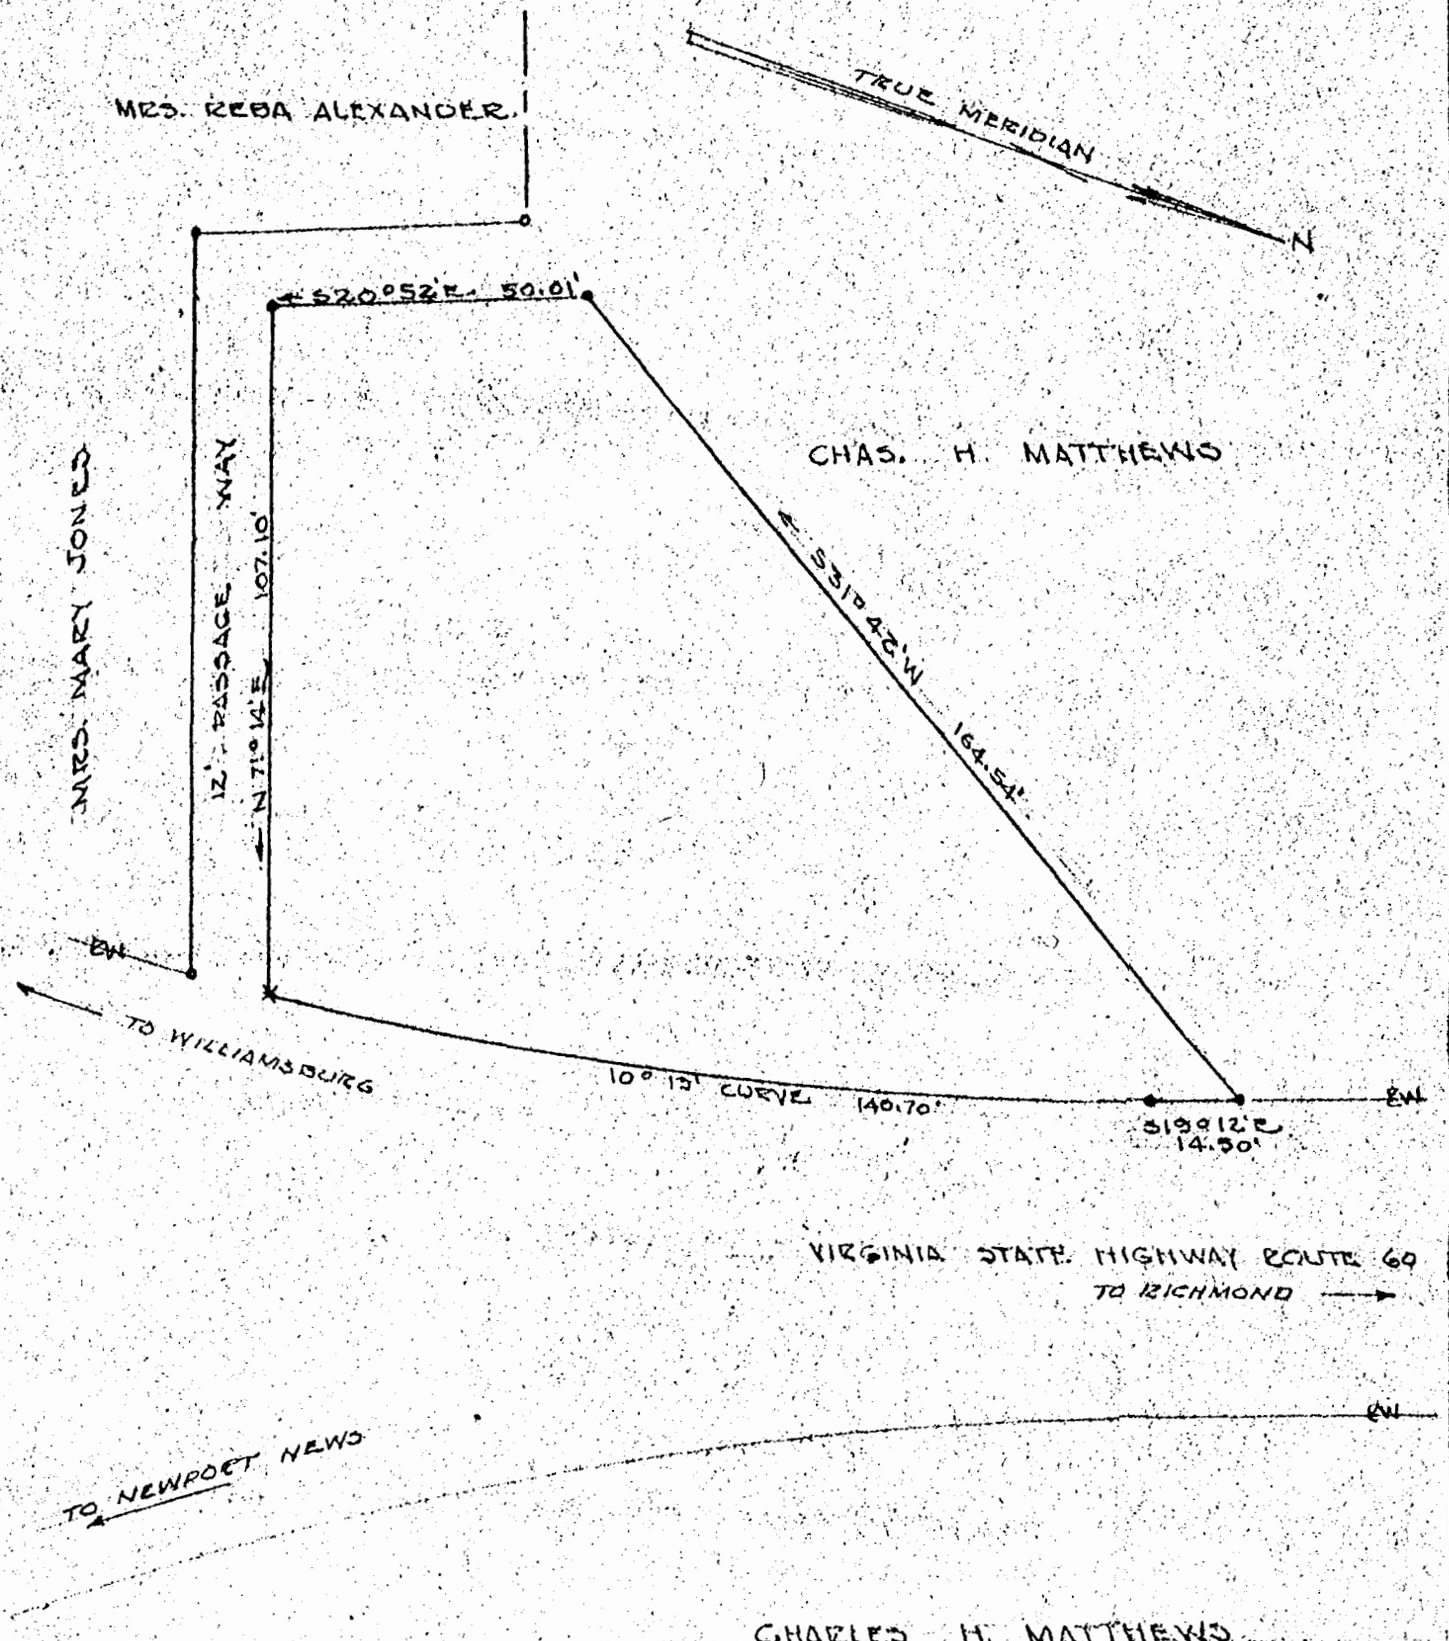

Charles H. Matthews
to
Robert W. Matthews

Recorded May 5, 1954
D. B. 51 page 375

CHARLES H. MATTHEWS

PLAT SHOWING SURVEY OF THE AREA IN USE FOR "SERVICE STATION" PURPOSES, BEING PART OF THE "WALTHALL" TRACT, SITUATED IN JAMESTOWN DISTRICT, JAMES CITY COUNTY VIRGINIA.

SURVEYED APRIL 1954 SCALE 1"=30'

HIGHWAY RIGHT OF WAY IS SHOWN IN ACCORDANCE WITH BEST INFORMATION AVAILABLE.

NDAO P32

VINCENT D. McMANUS
SURVEYING & MAPPING
WILLIAMSBURG, VIRGINIA REG. VA. 191, 157