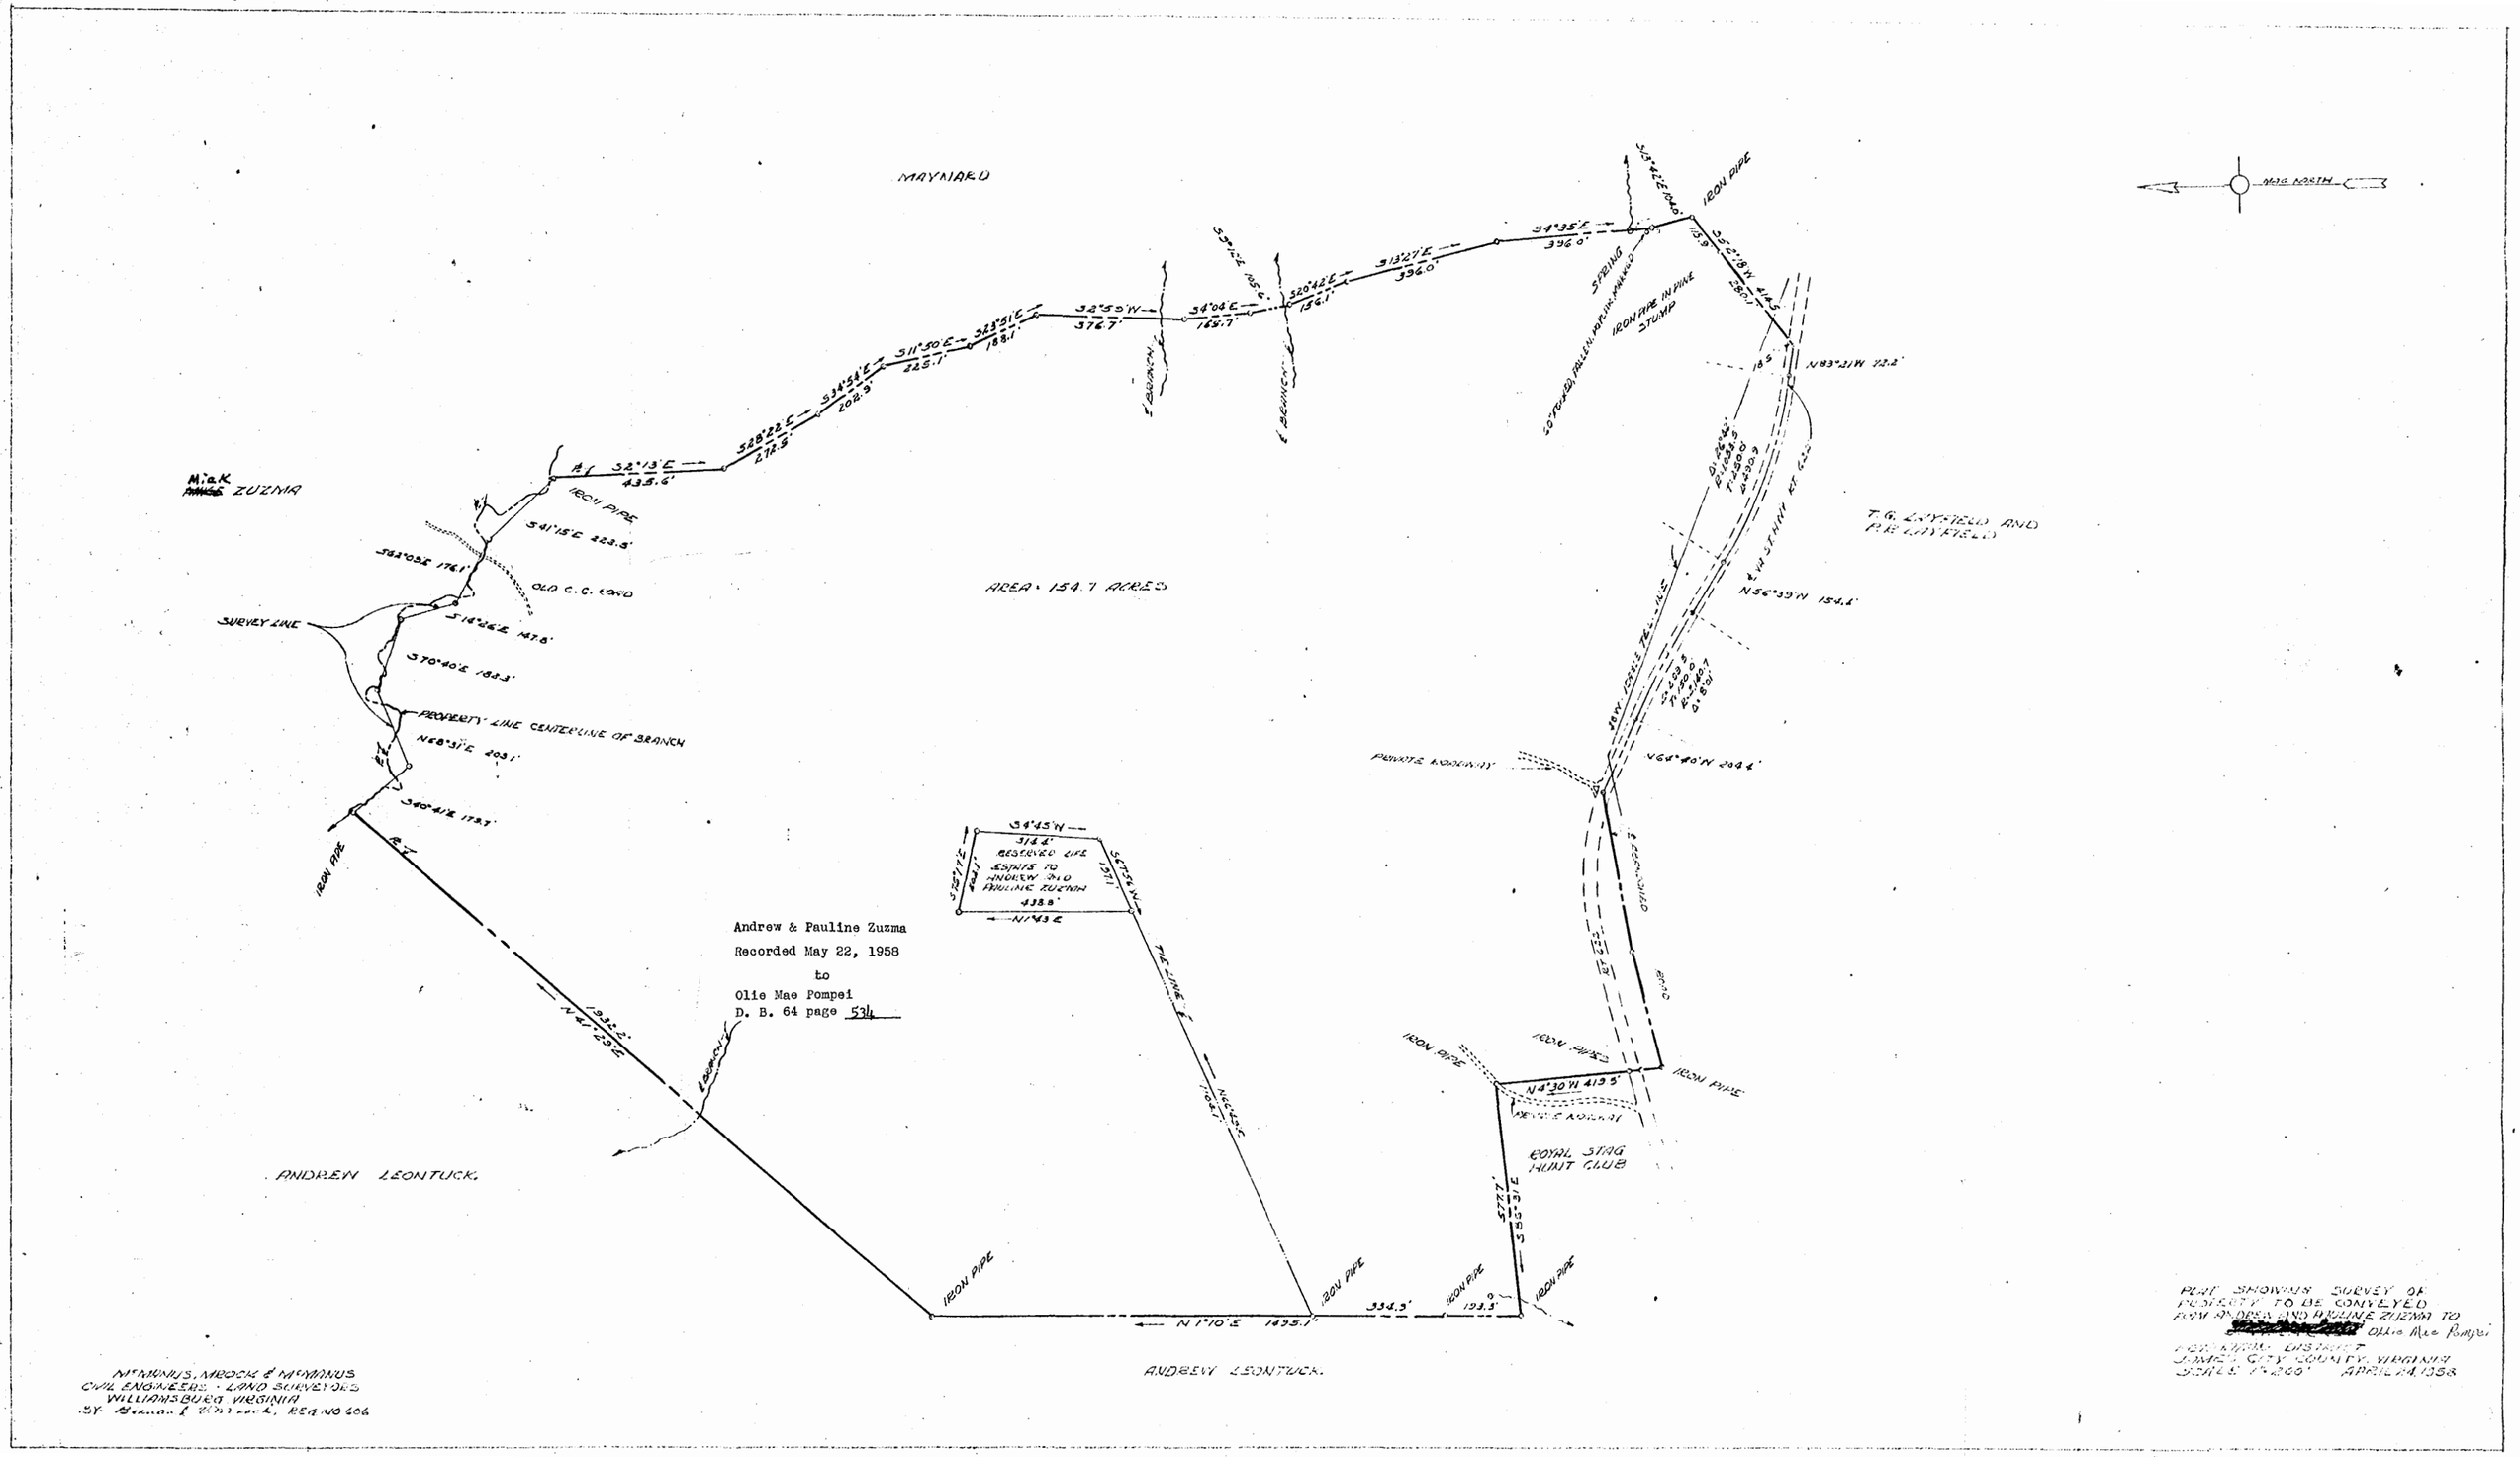
MAYNARD
MAG NORTH
Mick ZUZMA
IRON PIPE
S41°15'E 223.5'
S62°09'E 176.1'
OLD C.C. ROAD
SURVEY LINE
S14°26'E 147.8'
S70°40'E 183.3'
PROPERTY LINE CENTERLINE OF BRANCH
N68°31'E 203.1'
S40°41'E 179.7'
S2°13'E 435.6'
S28°22'E 272.5'
S34°54'E 202.9'
S11°50'E 225.1'
S23°51'E 188.1'
S2°55'W 376.7'
S4°04'E 169.7'
S20°42'E 156.1'
S13°27'E 396.0'
S4°35'E 396.0'
SPRING
IRON PIPE IN PINE STUMP
N83°21'W 72.2'
T.G. LAYFIELD AND P.R. LAYFIELD
N56°39'W 154.6'
N64°40'W 204.6'
PRIVATE ROADWAY
AREA = 154.7 ACRES
S4°45'W 314.4'
RESERVED LIFE ESTATE TO ANDREW AND PAULINE ZUZMA
438.8'
N1°43'E
TIE LINE
N66°45'E
N4°30'W 419.5'
ROYAL STAG HUNT CLUB
N1°10'E 1495.1'
334.3'
193.3'
ANDREW LEONTUCK
ANDREW LEONTUCK
Andrew & Pauline Zuzma
Recorded May 22, 1958
to
Olie Mae Pompei
D. B. 64 page 534
McMANUS, MROCK & McMANUS
CIVIL ENGINEERS - LAND SURVEYORS
WILLIAMSBURG VIRGINIA
BY Bernard V. Mrock, REG. NO 606
PLAT SHOWING SURVEY OF PROPERTY TO BE CONVEYED FROM ANDREW AND PAULINE ZUZMA TO Ollie Mae Pompei
JAMES CITY COUNTY, VIRGINIA
SCALE 1"=200' APRIL 24, 1958