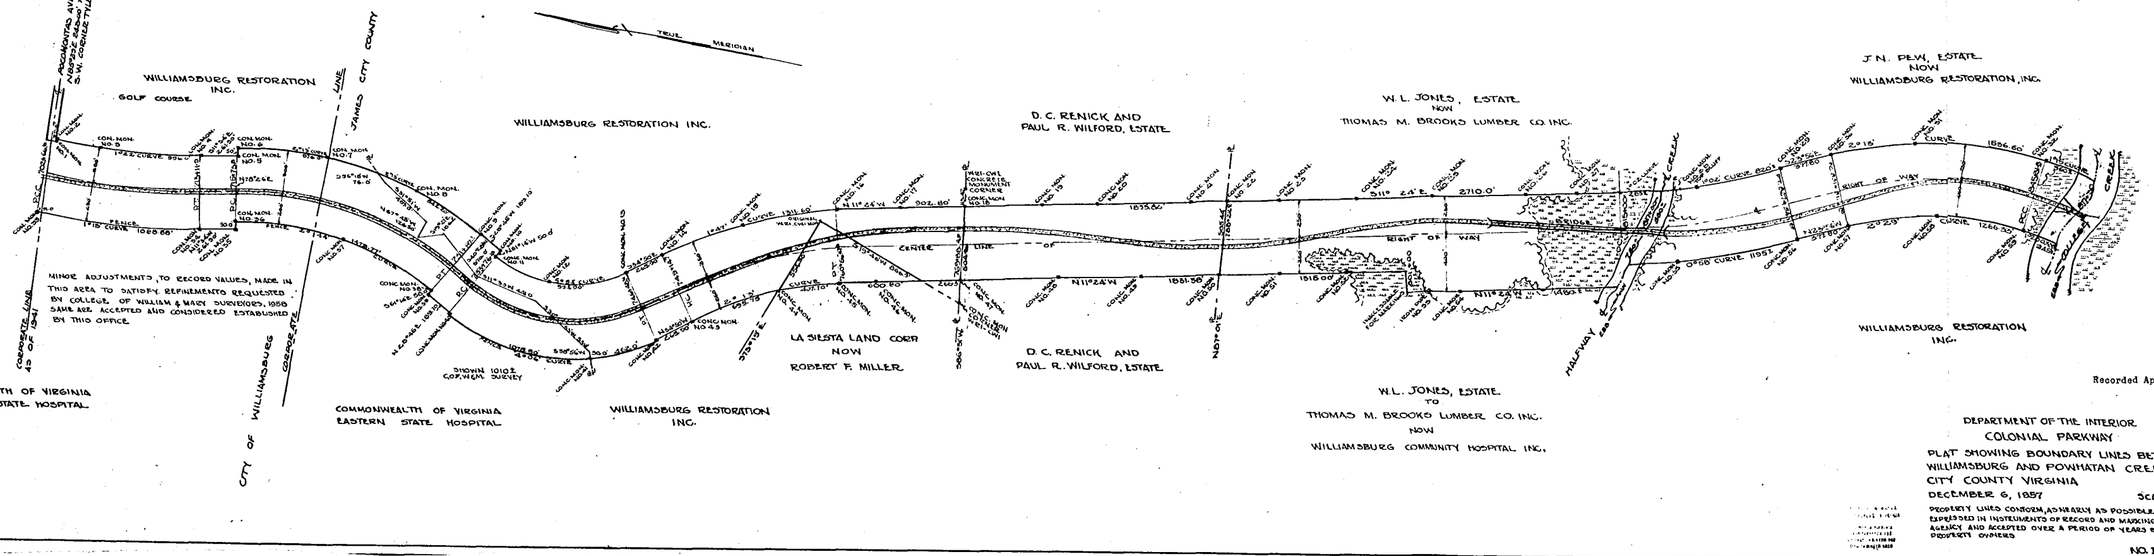
WILLIAMSBURG RESTORATION INC.
GOLF COURSE
WILLIAMSBURG RESTORATION INC.
D. C. RENICK AND PAUL R. WILFORD, ESTATE
W. L. JONES, ESTATE NOW THOMAS M. BROOKS LUMBER CO. INC.
J. N. PEW, ESTATE NOW WILLIAMSBURG RESTORATION, INC.
JAMES CITY COUNTY
TRUE MERIDIAN
ACCOMACK AVENUE FORMERLY KNOWN AS S.W. SIDE TYLER ST
CORPORATE LINE AS OF 1941
CITY OF WILLIAMSBURG
CORPORATE LINE
MINOR ADJUSTMENTS TO RECORD VALUES, MADE IN THIS AREA TO SATISFY REFINEMENTS REQUESTED BY COLLEGE OF WILLIAM & MARY SURVEYORS, 1950 SAME ARE ACCEPTED AND CONSIDERED ESTABLISHED BY THIS OFFICE.
COMMONWEALTH OF VIRGINIA EASTERN STATE HOSPITAL
COMMONWEALTH OF VIRGINIA EASTERN STATE HOSPITAL
WILLIAMSBURG RESTORATION INC.
LA SIESTA LAND CORP NOW ROBERT F. MILLER
D. C. RENICK AND PAUL R. WILFORD, ESTATE
W. L. JONES, ESTATE TO THOMAS M. BROOKS LUMBER CO. INC. NOW WILLIAMSBURG COMMUNITY HOSPITAL INC.
WILLIAMSBURG RESTORATION INC.
HALFWAY RUN
CENTER LINE OF
RIGHT OF WAY
N11°24'W 1881.50
N11°24'W 1615.00
S11° 24' E 2710.0'
N11°24'W 1680.1
1804.60'
1260.30'
1202.80'
1195.1'
1200.0'
1275.0'
1311.60'
1335.60
1018.00'
1078.80'
1078.80
1078.78
1078.79
1078.78
1078.80
1078.80
1078.80