HIGHLAND PARK
REVISED PLAT BY V.O. MCMANUS, 1947

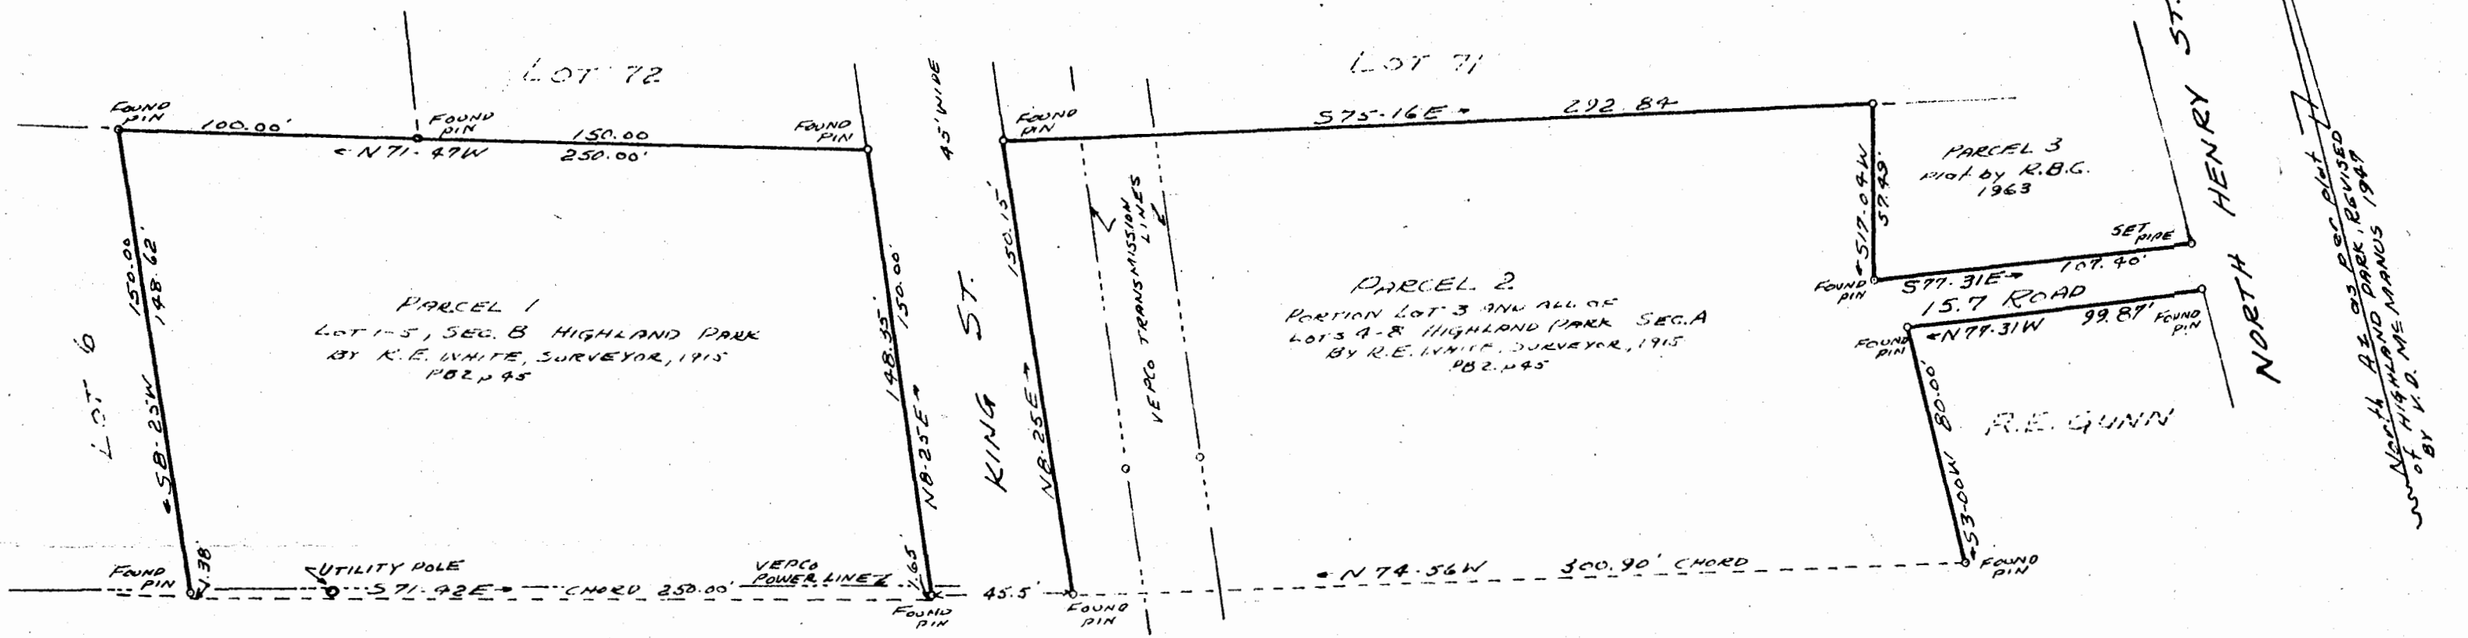

CHESAPEAKE AVE

C & O RAILWAY

PHILIP RICHARDSON CONSTRUCTION COMPANY

PLAT OF BOUNDARY SURVEY
PARCELS 1 & 2
A PORTION OF LOT 3 AND ALL OF LOTS 4-8, SEC. A
ALL OF LOTS 1-5, SEC. B
AS PER PLAT OF R.E. WHITE, SURVEYOR, 1915
PB2 P45, YORK CO. CLERKS OFFICE
WILLIAMSBURG, VA.

Scale: 1"=50' 4 JAN 1963

COMMONWEALTH OF VIRGINIA
R. B. CARTWRIGHT
CERTIFICATE NO.
716
DULY LAND SURVEYOR

R. B. CARTWRIGHT
Certified Land Surveyor
West Point, Virginia
WMBG 7

Recorded April 25, 1963
see
D. B. 34, page 549

PLAT BOOK 20, PAGE 111