PLAT BOOK 23, PAGE 18
COUNTY

Recorded January 10, 1966
see
D. B. 104, page 463

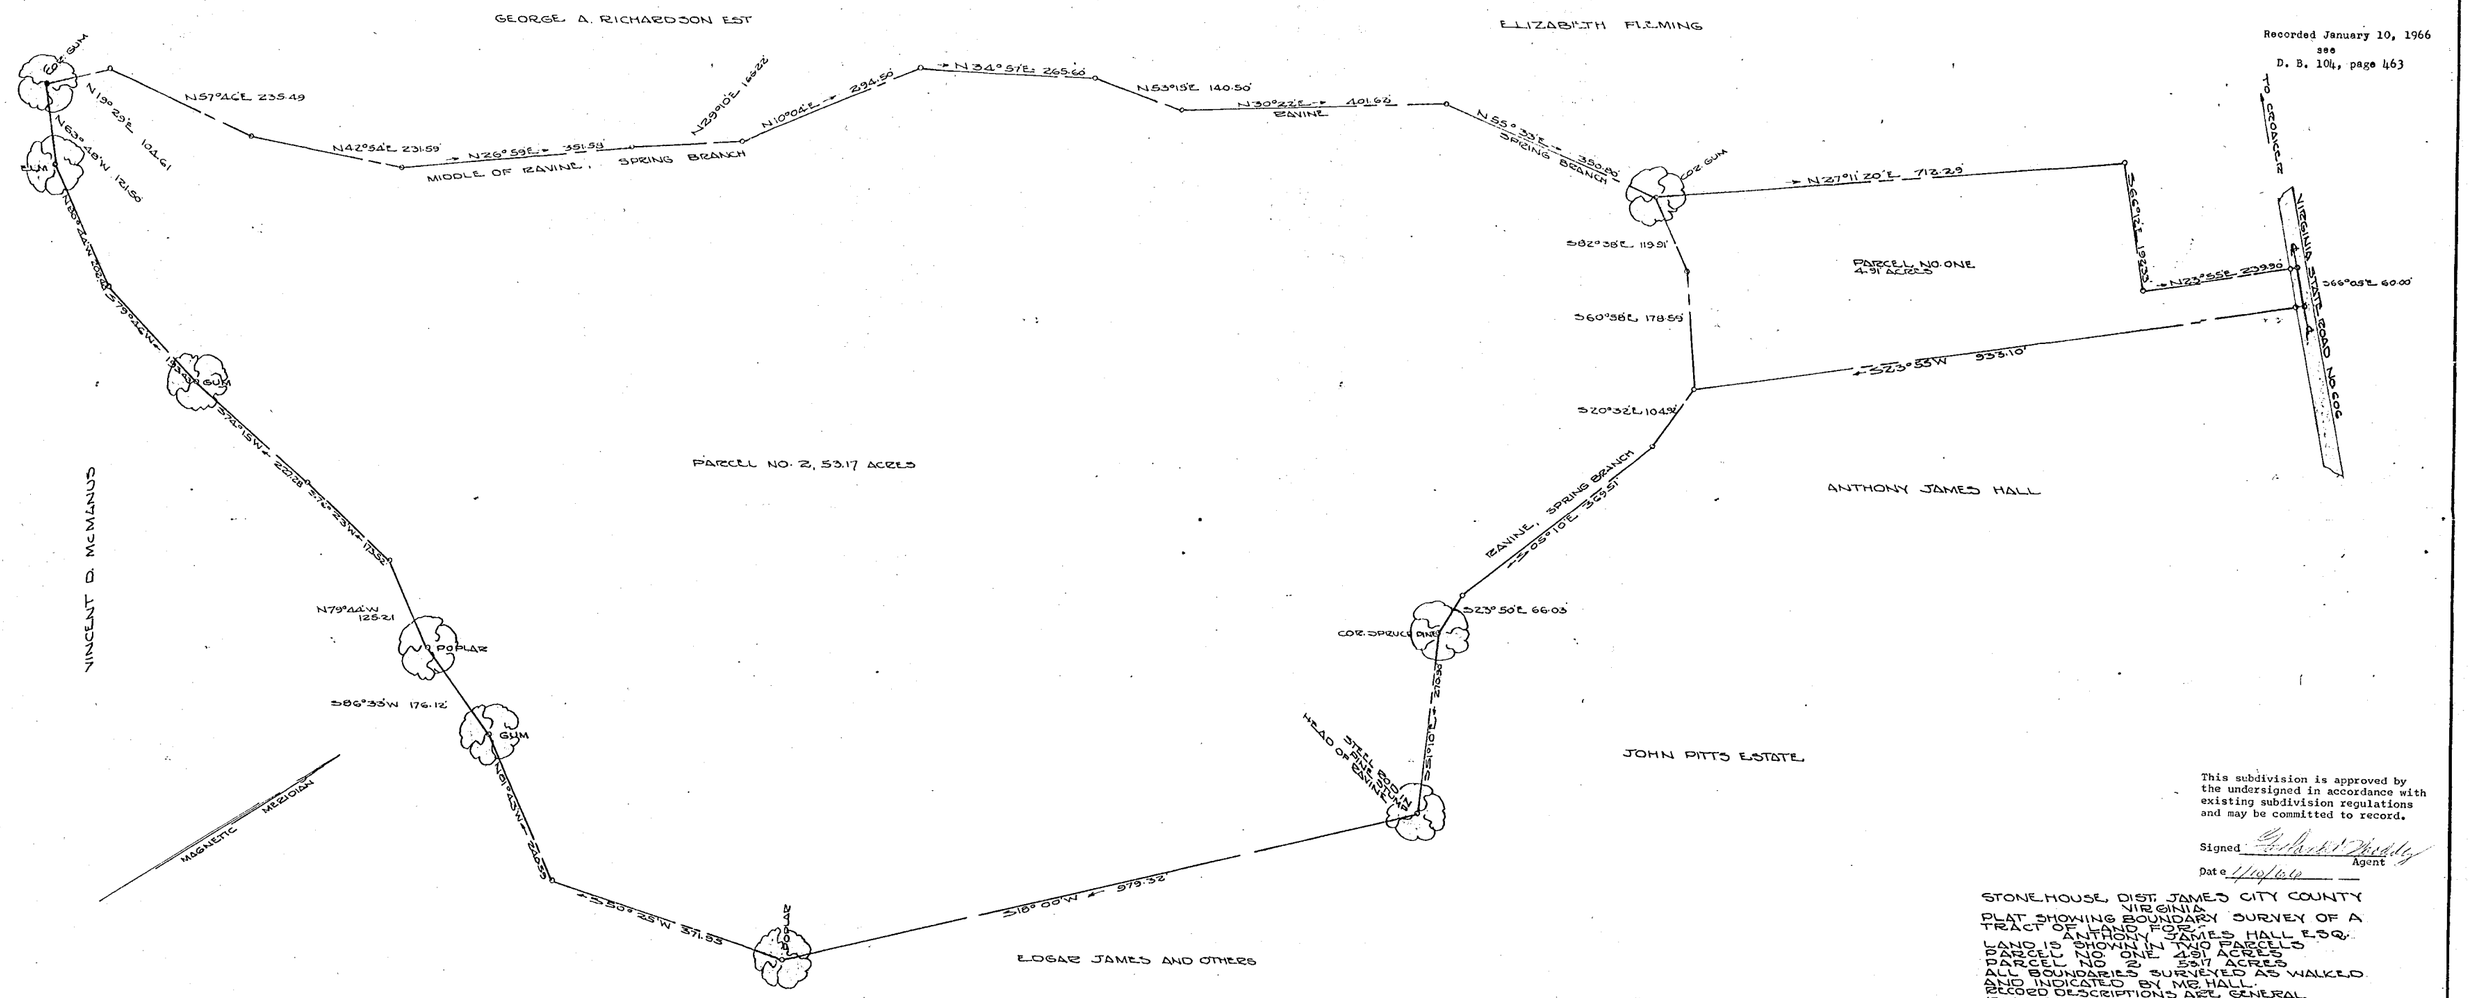

This subdivision is approved by the undersigned in accordance with existing subdivision regulations and may be committed to record.

Signed Gilbert W. Moodley
Agent

Date 1/10/66

STONEHOUSE, DIST. JAMES CITY COUNTY
VIRGINIA
PLAT SHOWING BOUNDARY SURVEY OF A TRACT OF LAND FOR
ANTHONY JAMES HALL ESQ.
LAND IS SHOWN IN TWO PARCELS
PARCEL NO. ONE 4.91 ACRES
PARCEL NO. 2 53.17 ACRES
ALL BOUNDARIES SURVEYED AS WALKED AND INDICATED BY MR. HALL.
RECORD DESCRIPTIONS ARE GENERAL
IRON PIPES AT ALL ANGLE POINTS NOT OTHERWISE SHOWN

1 2 3 4 5
K+E 10 THS & 100 THS FEET KEUFFEL & ESSER CO.

Kent D. McManus C.E.