PLAT BOOK 24, PAGE 22

Recorded November 23, 1966
see
D. B. 109, page 41

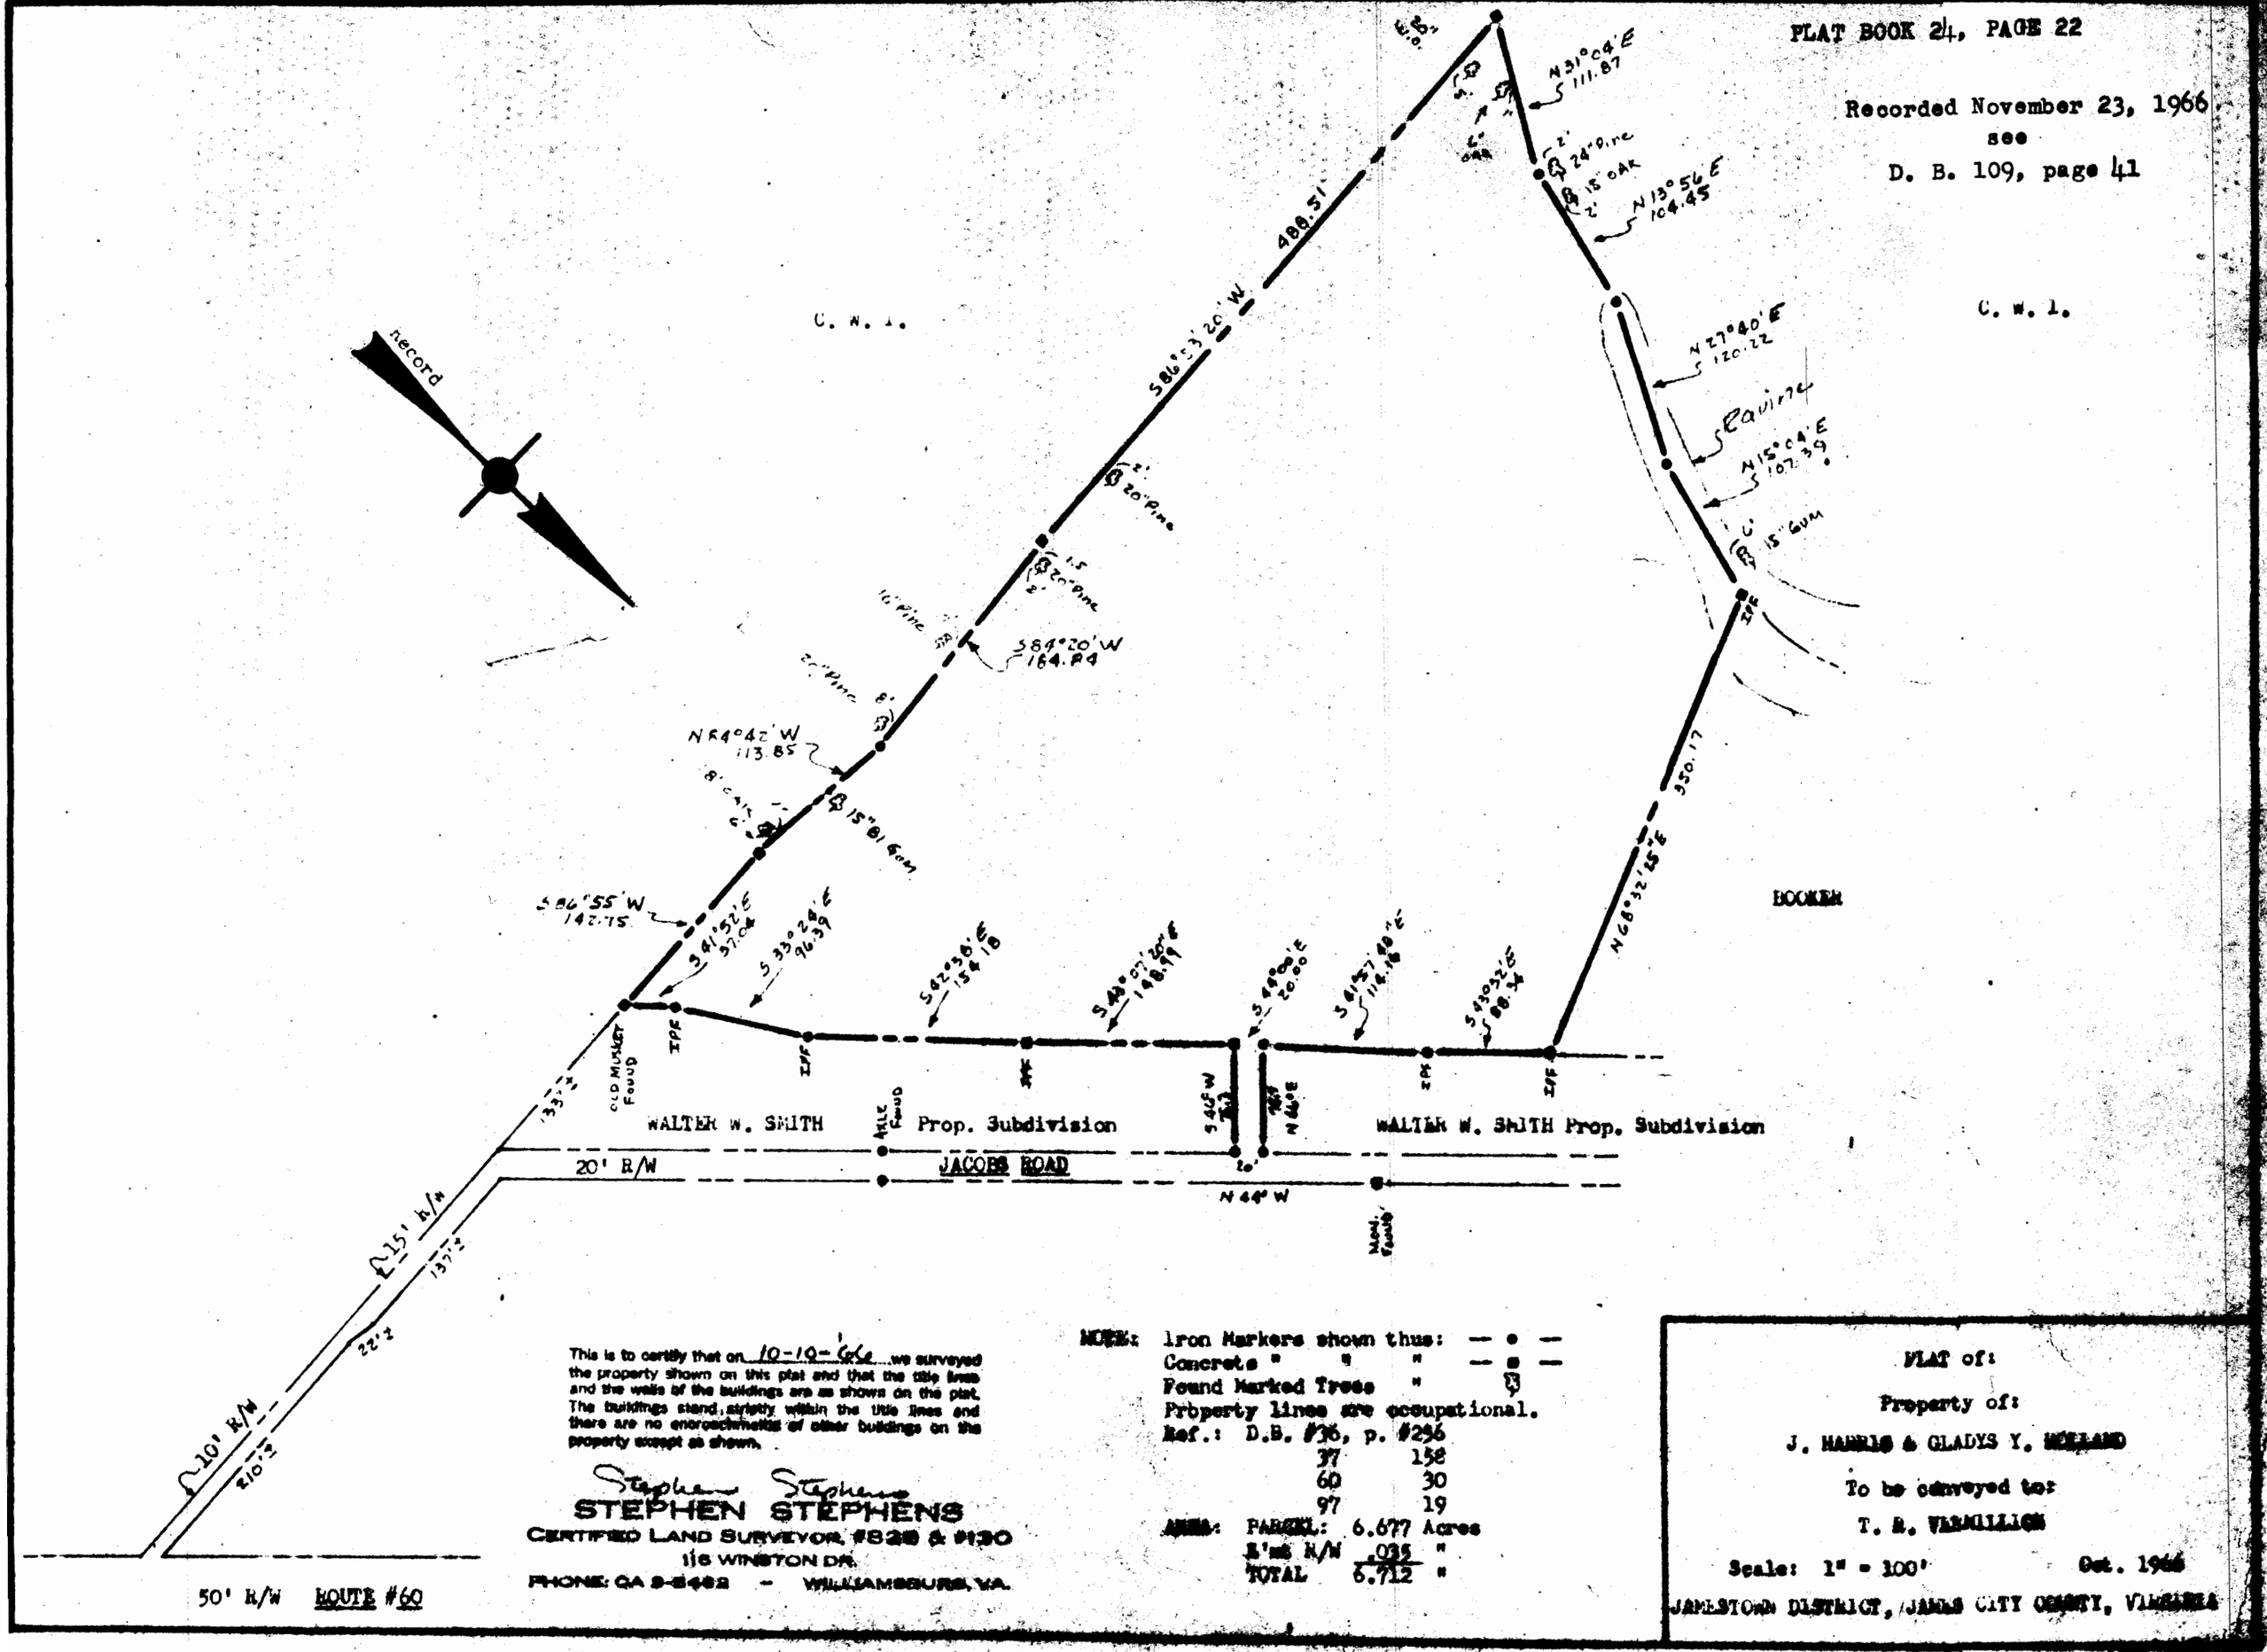

This is to certify that on 10-10-66 we surveyed the property shown on this plat and that the title lines and the walls of the buildings are as shown on the plat. The buildings stand, entirely within the title lines and there are no encroachments of other buildings on the property except as shown.

Stephen Stephens
STEPHEN STEPHENS
CERTIFIED LAND SURVEYOR, #828 & #130
116 WINSTON DR.
PHONE: CA 9-6462 – WILLIAMSBURG, VA.

NOTE: Iron Markers shown thus: — • —
Concrete " " " — ■ —
Found Marked Trees " ⊡
Property lines are occupational.
Ref.: D.B. #36, p. #256
37 158
60 30
97 19

AREA: PARCEL: 6.677 Acres
R'ms R/W .035 "
TOTAL 6.712 "

PLAT of:
Property of:
J. HARRIS & GLADYS Y. MORLAND
To be conveyed to:
T. R. VERMILLION
Scale: 1" = 100' Oct. 1966
JAMESTOWN DISTRICT, JAMES CITY COUNTY, VIRGINIA