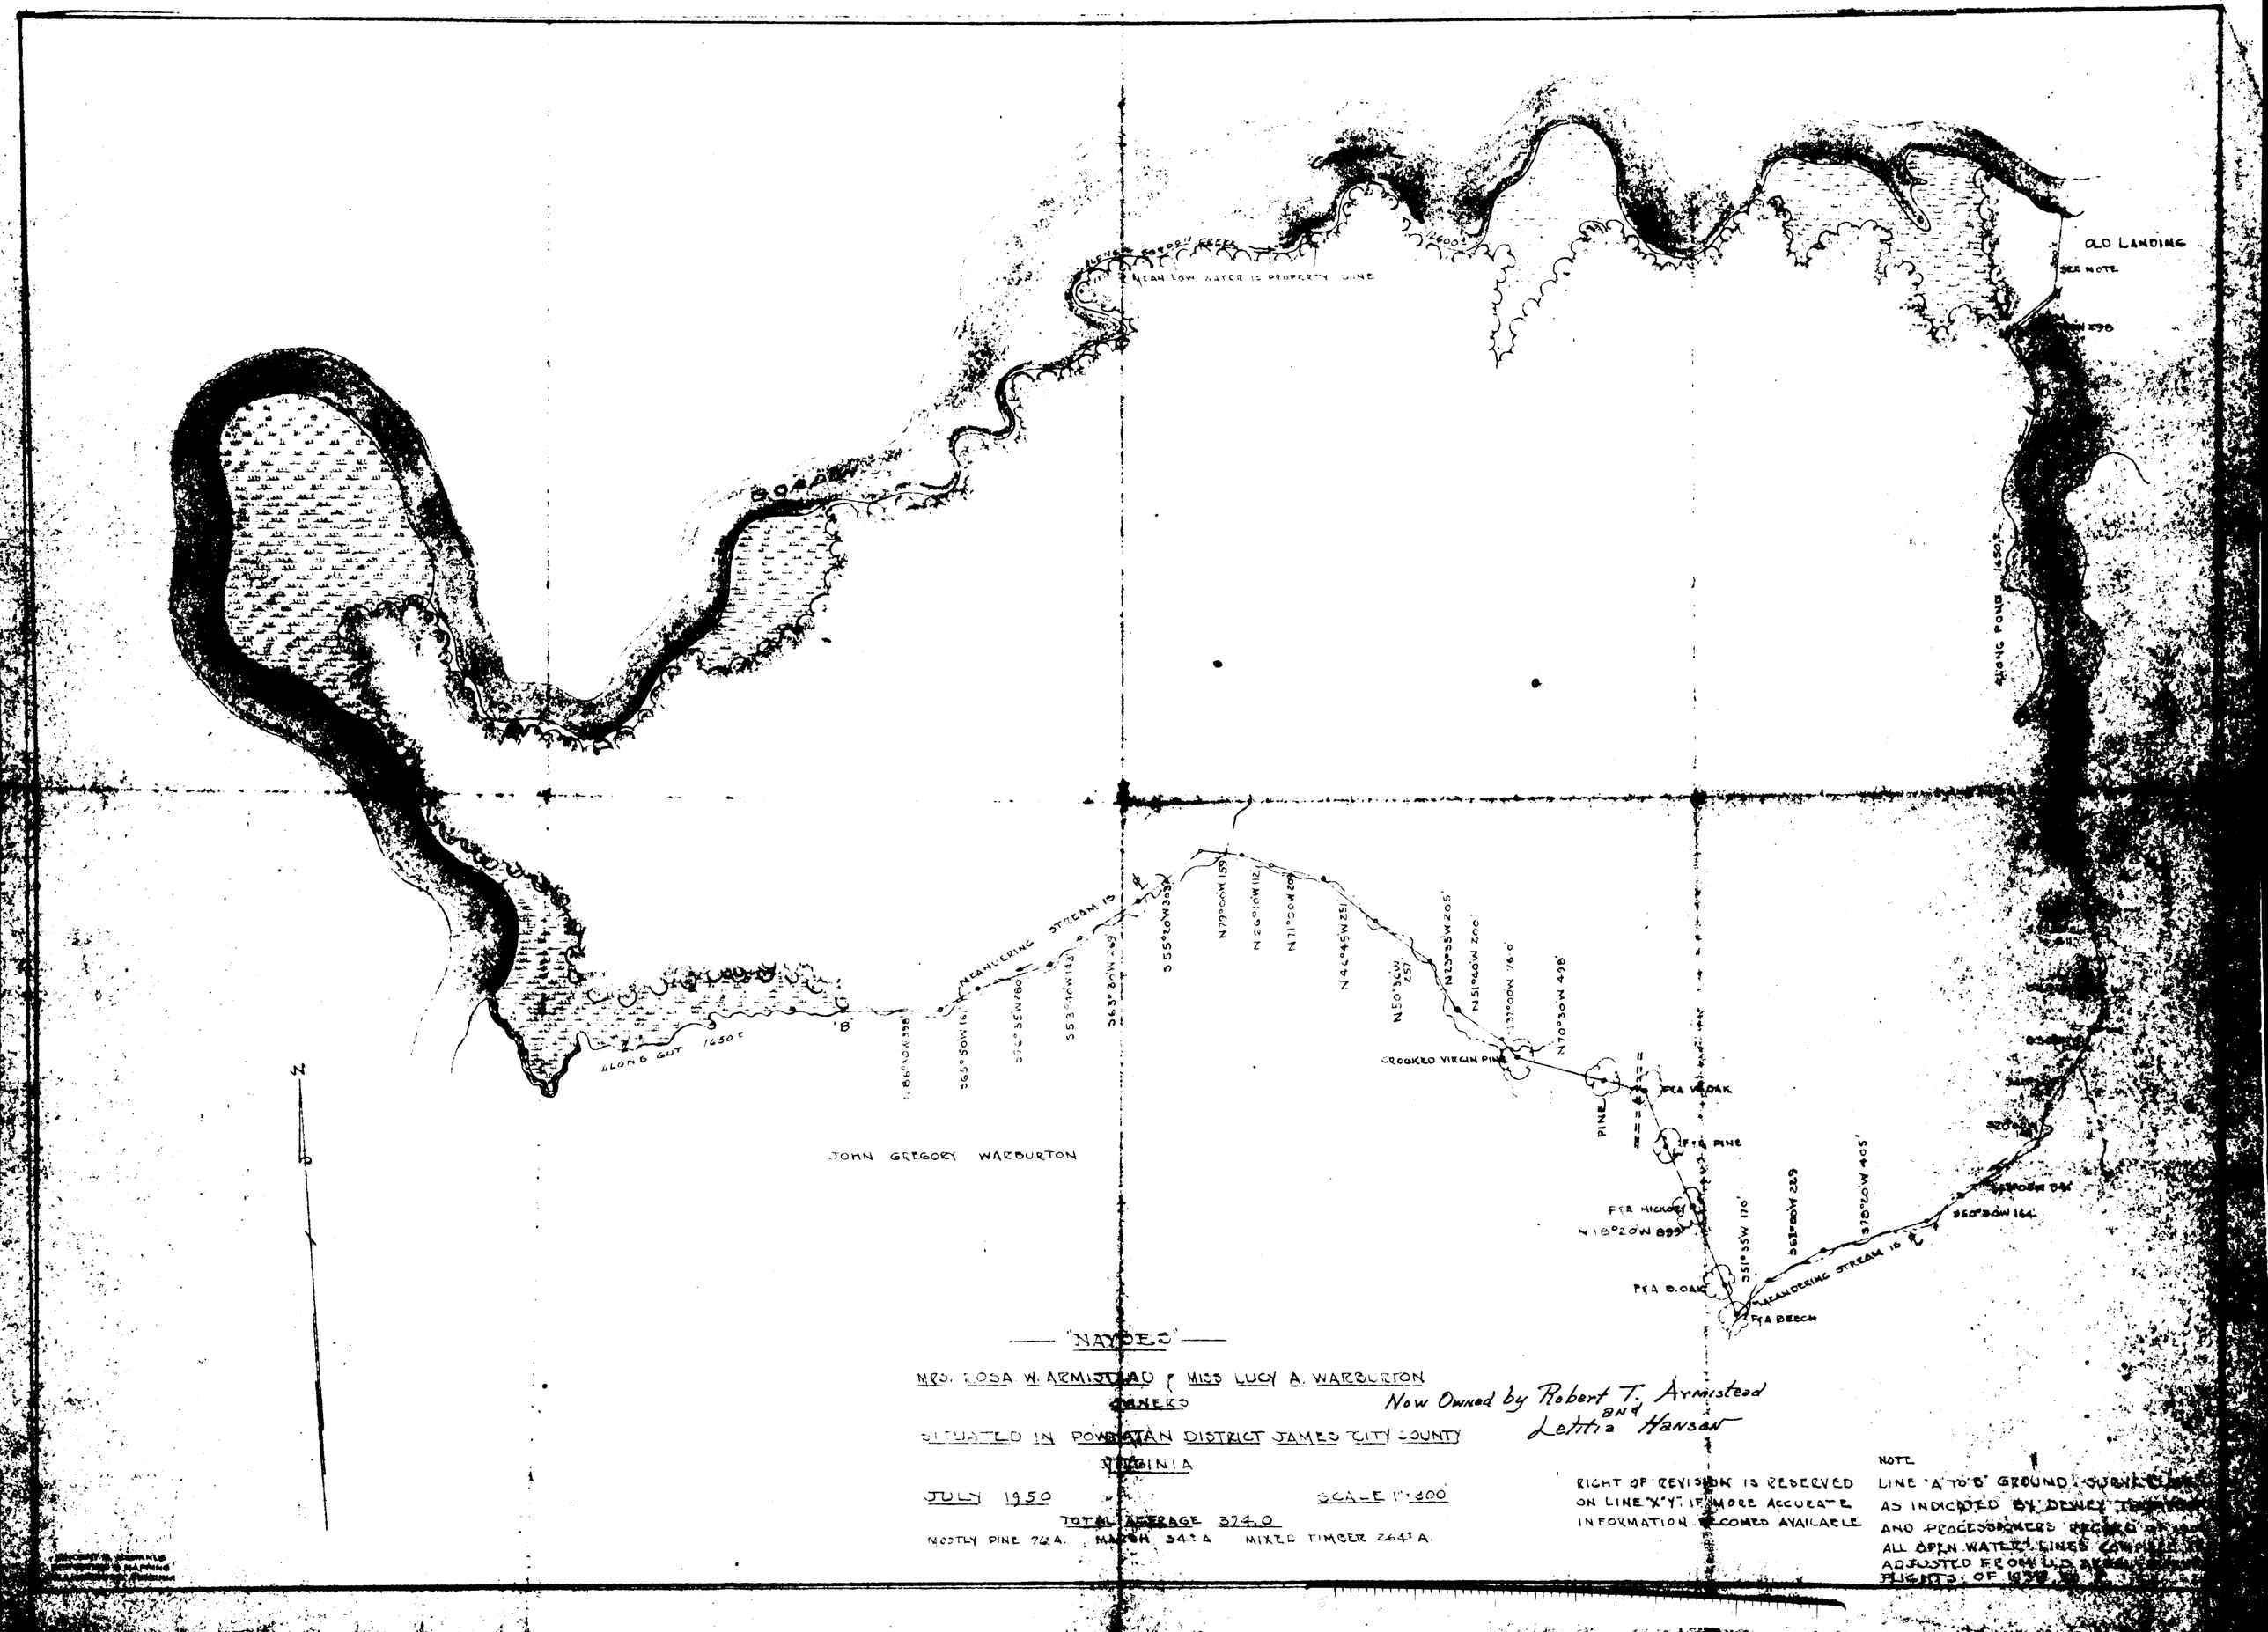

"NAYOES"

MRS. ROSA W. ARMISTEAD & MISS LUCY A. WARBURTON
OWNERS

Now Owned by Robert T. Armistead and Lettia Hanson

SITUATED IN POWHATAN DISTRICT JAMES CITY COUNTY
VIRGINIA

JULY 1950 SCALE 1" = 300'

TOTAL ACREAGE 324.0
MOSTLY PINE 76A. MARSH 34+A MIXED TIMBER 264+A.

RIGHT OF REVISION IS RESERVED ON LINE "X" "Y" IF MORE ACCURATE INFORMATION BECOMES AVAILABLE

NOTE
LINE 'A' TO 'B' GROUND SURVEY CLOSE
AS INDICATED BY DEEDS, PLATS
AND PROCESSIONERS RECORDS OF
ALL OPEN WATER LINES COMPUTED
ADJUSTED FROM U.S. SURVEY
RIGHTS OF 1928