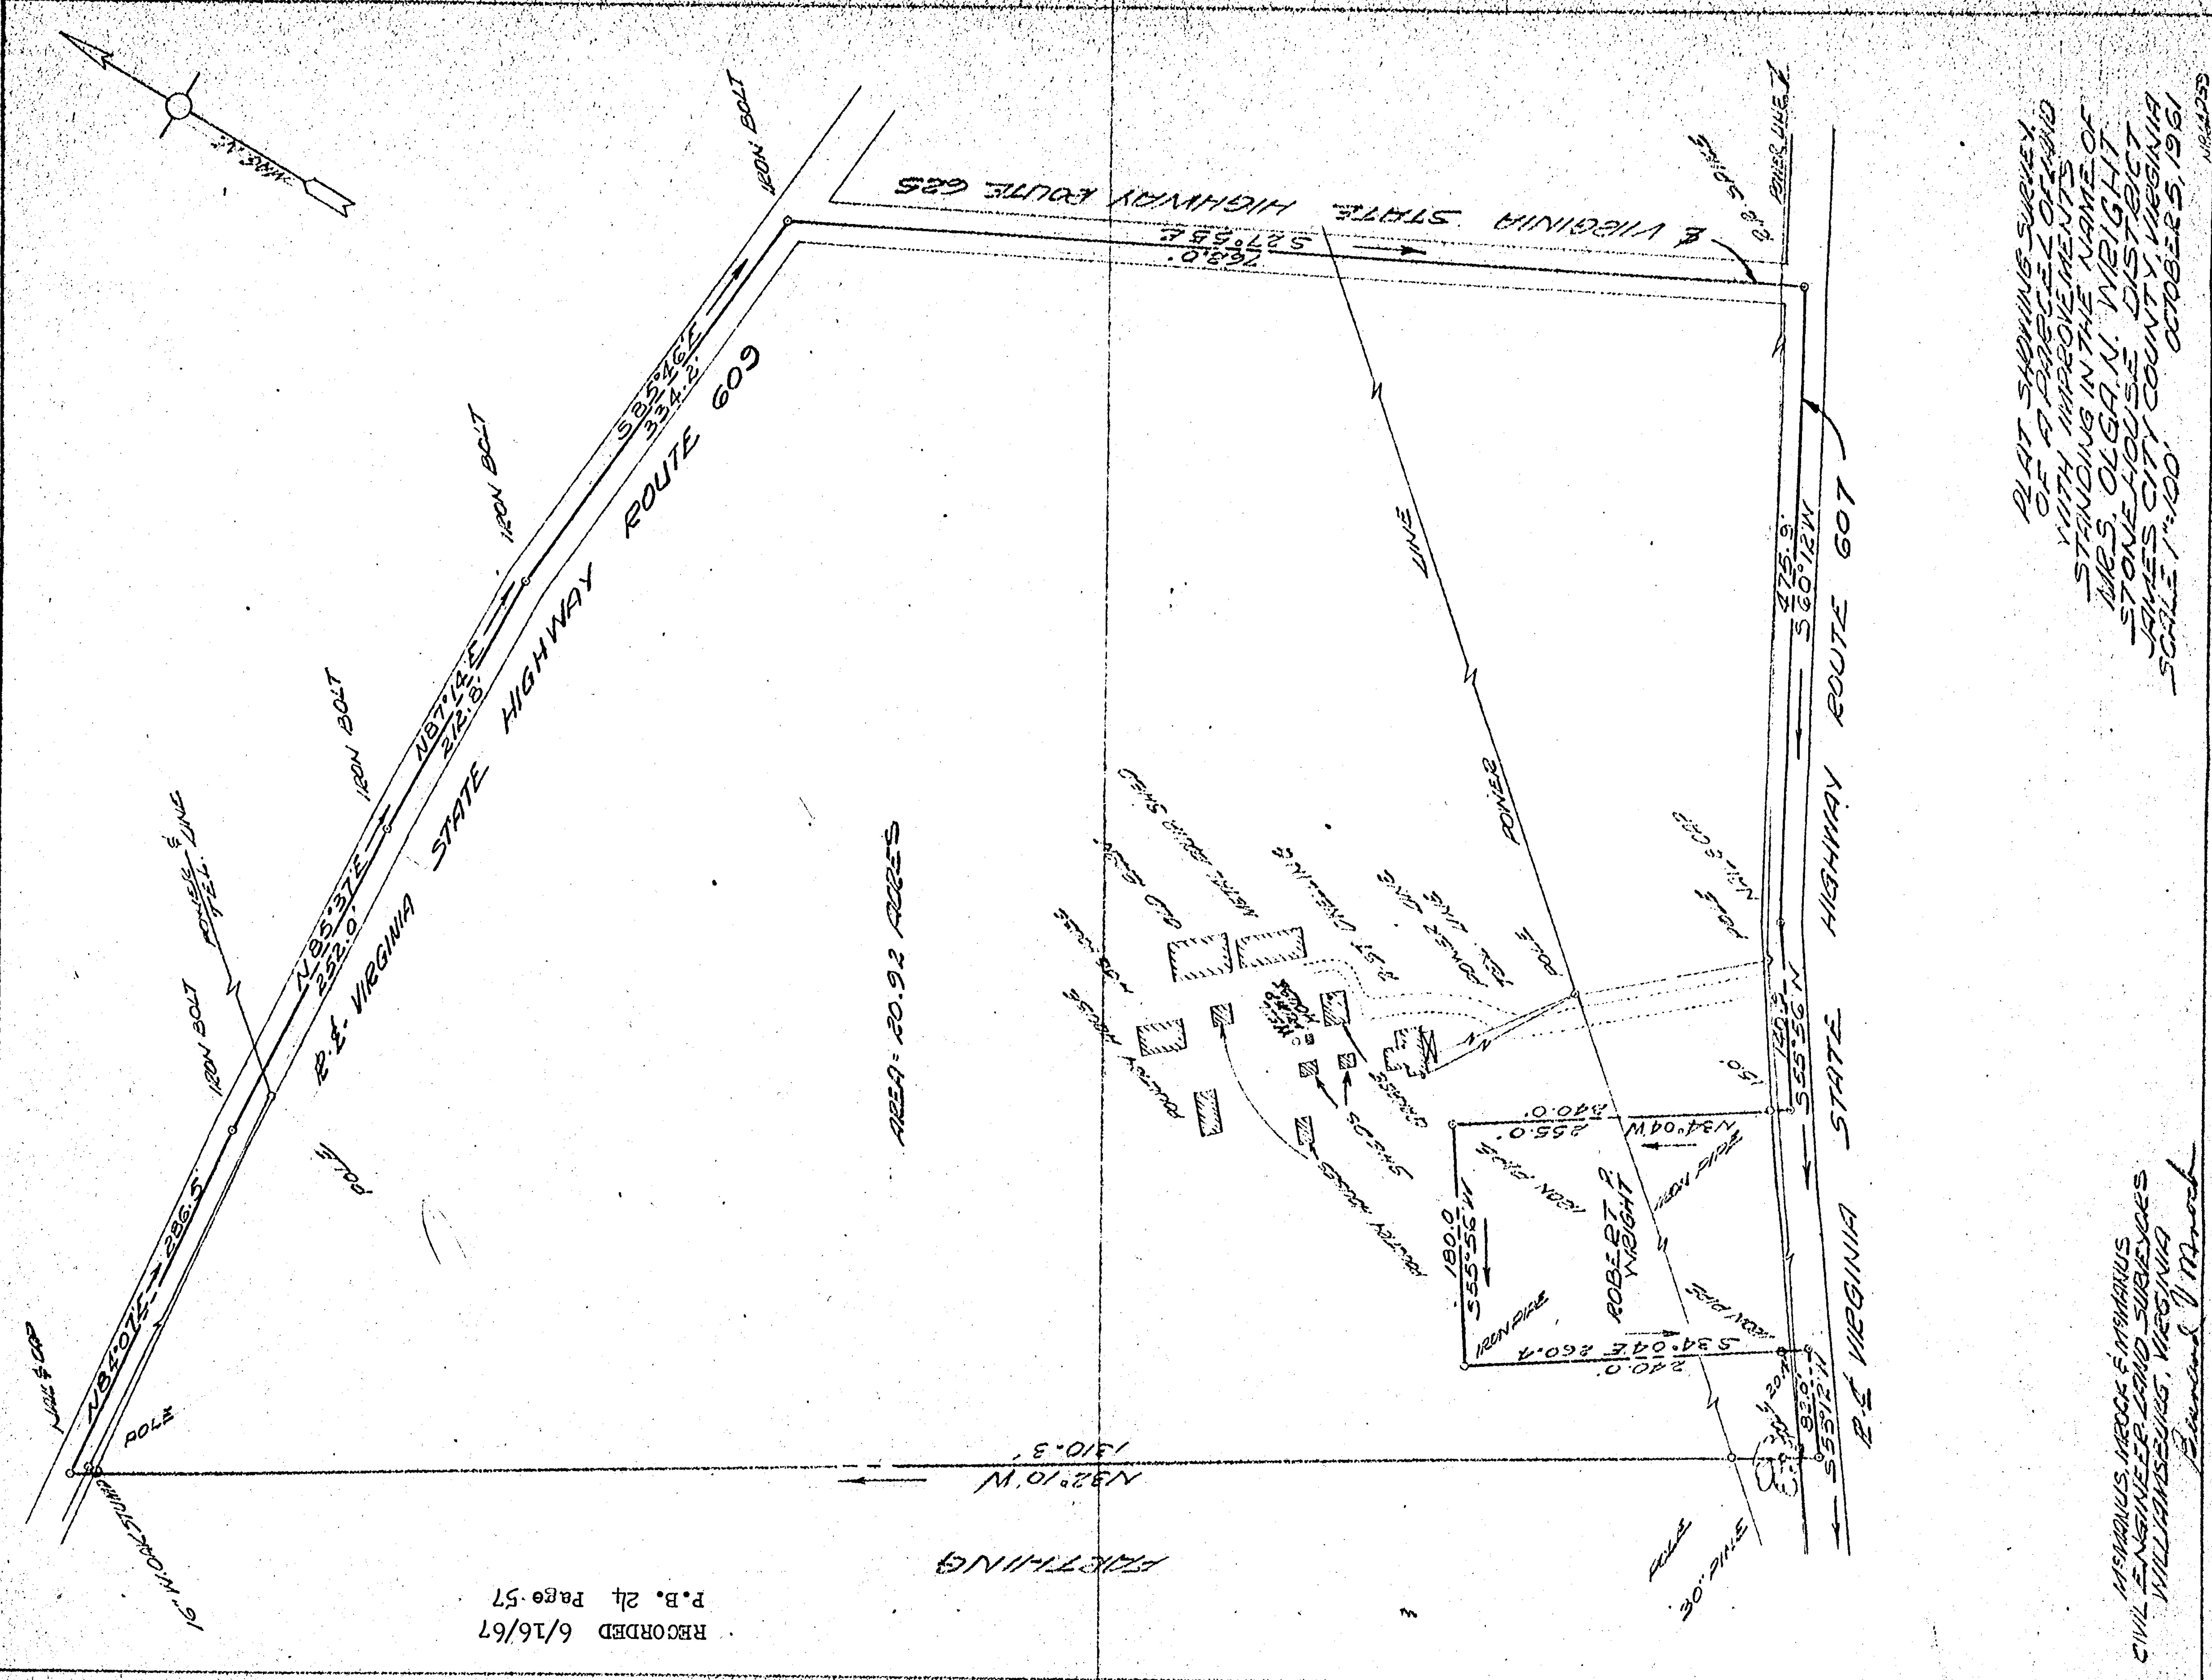
PLAT SHOWING SURVEY,
OF A PARCEL OF LAND
WITH IMPROVEMENTS
STANDING IN THE NAME OF
MRS. OLGA N. WRIGHT
STONEHOUSE DISTRICT
JAMES CITY COUNTY, VIRGINIA
SCALE 1"=100'
OCTOBER 5, 1961
VIRGINIA STATE HIGHWAY ROUTE 625
S27°55'E
763.0'
POWER LINE
R.E. VIRGINIA STATE HIGHWAY ROUTE 609
S85°46'E
334.2'
N87°14'E
212.8'
N85°37'E
252.0'
N84°07'E 286.5
IRON BOLT
IRON BOLT
IRON BOLT
IRON BOLT
POWER & TEL. LINE
POLE
NAIL & CAP
16" W. OAK STUMP
AREA: 20.92 ACRES
POWER LINE
R.E. VIRGINIA STATE HIGHWAY ROUTE 607
475.9'
S60°12'W
120.2'
S55°56'W
15.0'
N34°04'W
255.0'
240.0'
180.0
S55°56'W
S34°04'E 260.4
240.0'
ROBERT P. WRIGHT
IRON PIPE
IRON PIPE
IRON PIPE
IRON PIPE
83.0'
S55°12'W
20.7'
N32°10'W
1310.3'
EXISTING
POLE
30" PINE
McMANUS, MROCK & McMANUS
CIVIL ENGINEERS LAND SURVEYORS
WILLIAMSBURG, VIRGINIA
RECORDED 6/16/67
P.B. 24 Page 57