COUNTY

Recorded Feb. 17, 1969

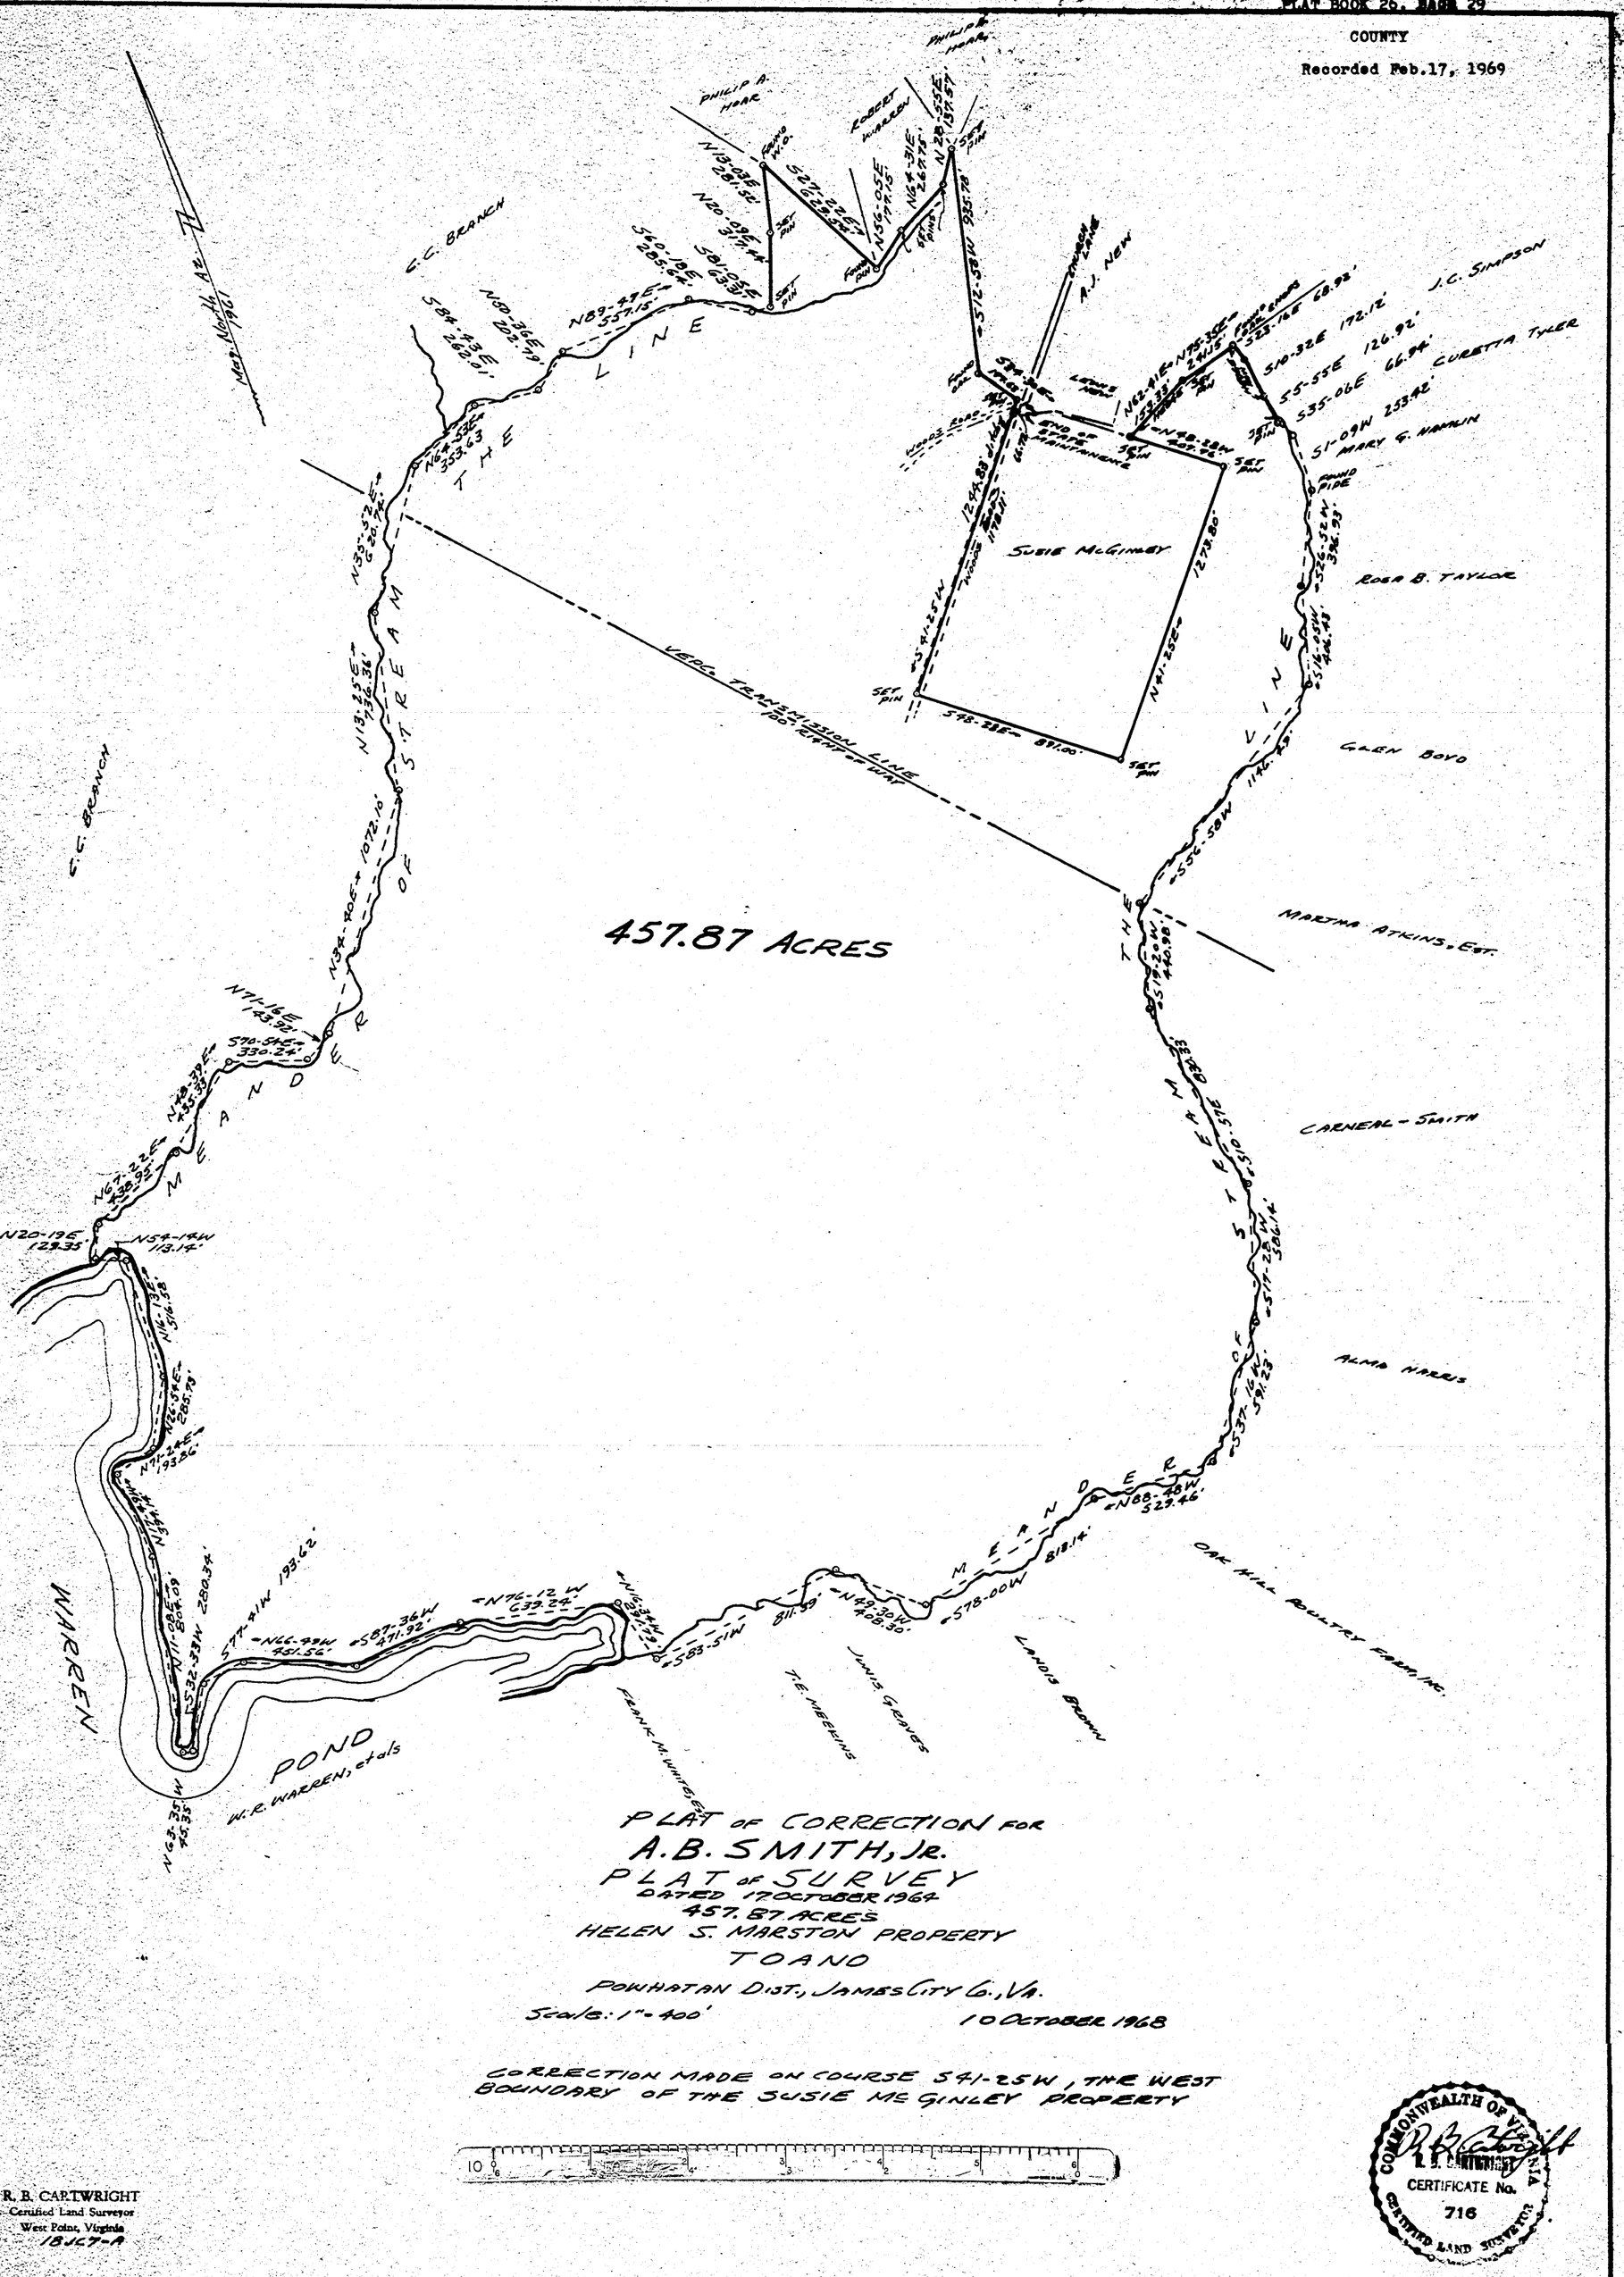


PLAT OF CORRECTION FOR

A. B. SMITH, JR.

PLAT OF SURVEY

DATED 17 OCTOBER 1964

457.87 ACRES

HELEN S. MARSTON PROPERTY

TOANO

POWHATAN DIST., JAMES CITY CO., VA.

Scale: 1" = 400'

10 OCTOBER 1968

CORRECTION MADE ON COURSE S 41-25 W, THE WEST BOUNDARY OF THE SUSIE McGINLEY PROPERTY

R. B. CARTWRIGHT
Certified Land Surveyor
West Point, Virginia
18JC7-A

COMMONWEALTH OF VIRGINIA
L.S.
CERTIFICATE No.
716
CERTIFIED LAND SURVEYOR