


CURVE DATA:	1	2	3	4	5	6	7	8	9	10
Sta	102.39	50.00	882°01'40"	25.00	50.00	88°05'45"				
Ch		15.00	882°36'13"	7.52	35.00	86°46'28"				
TOTAL		65.00	882°38'15"	32.52	85.00	86°47'30"				

2140100024

LEOLA J. HAWKINS

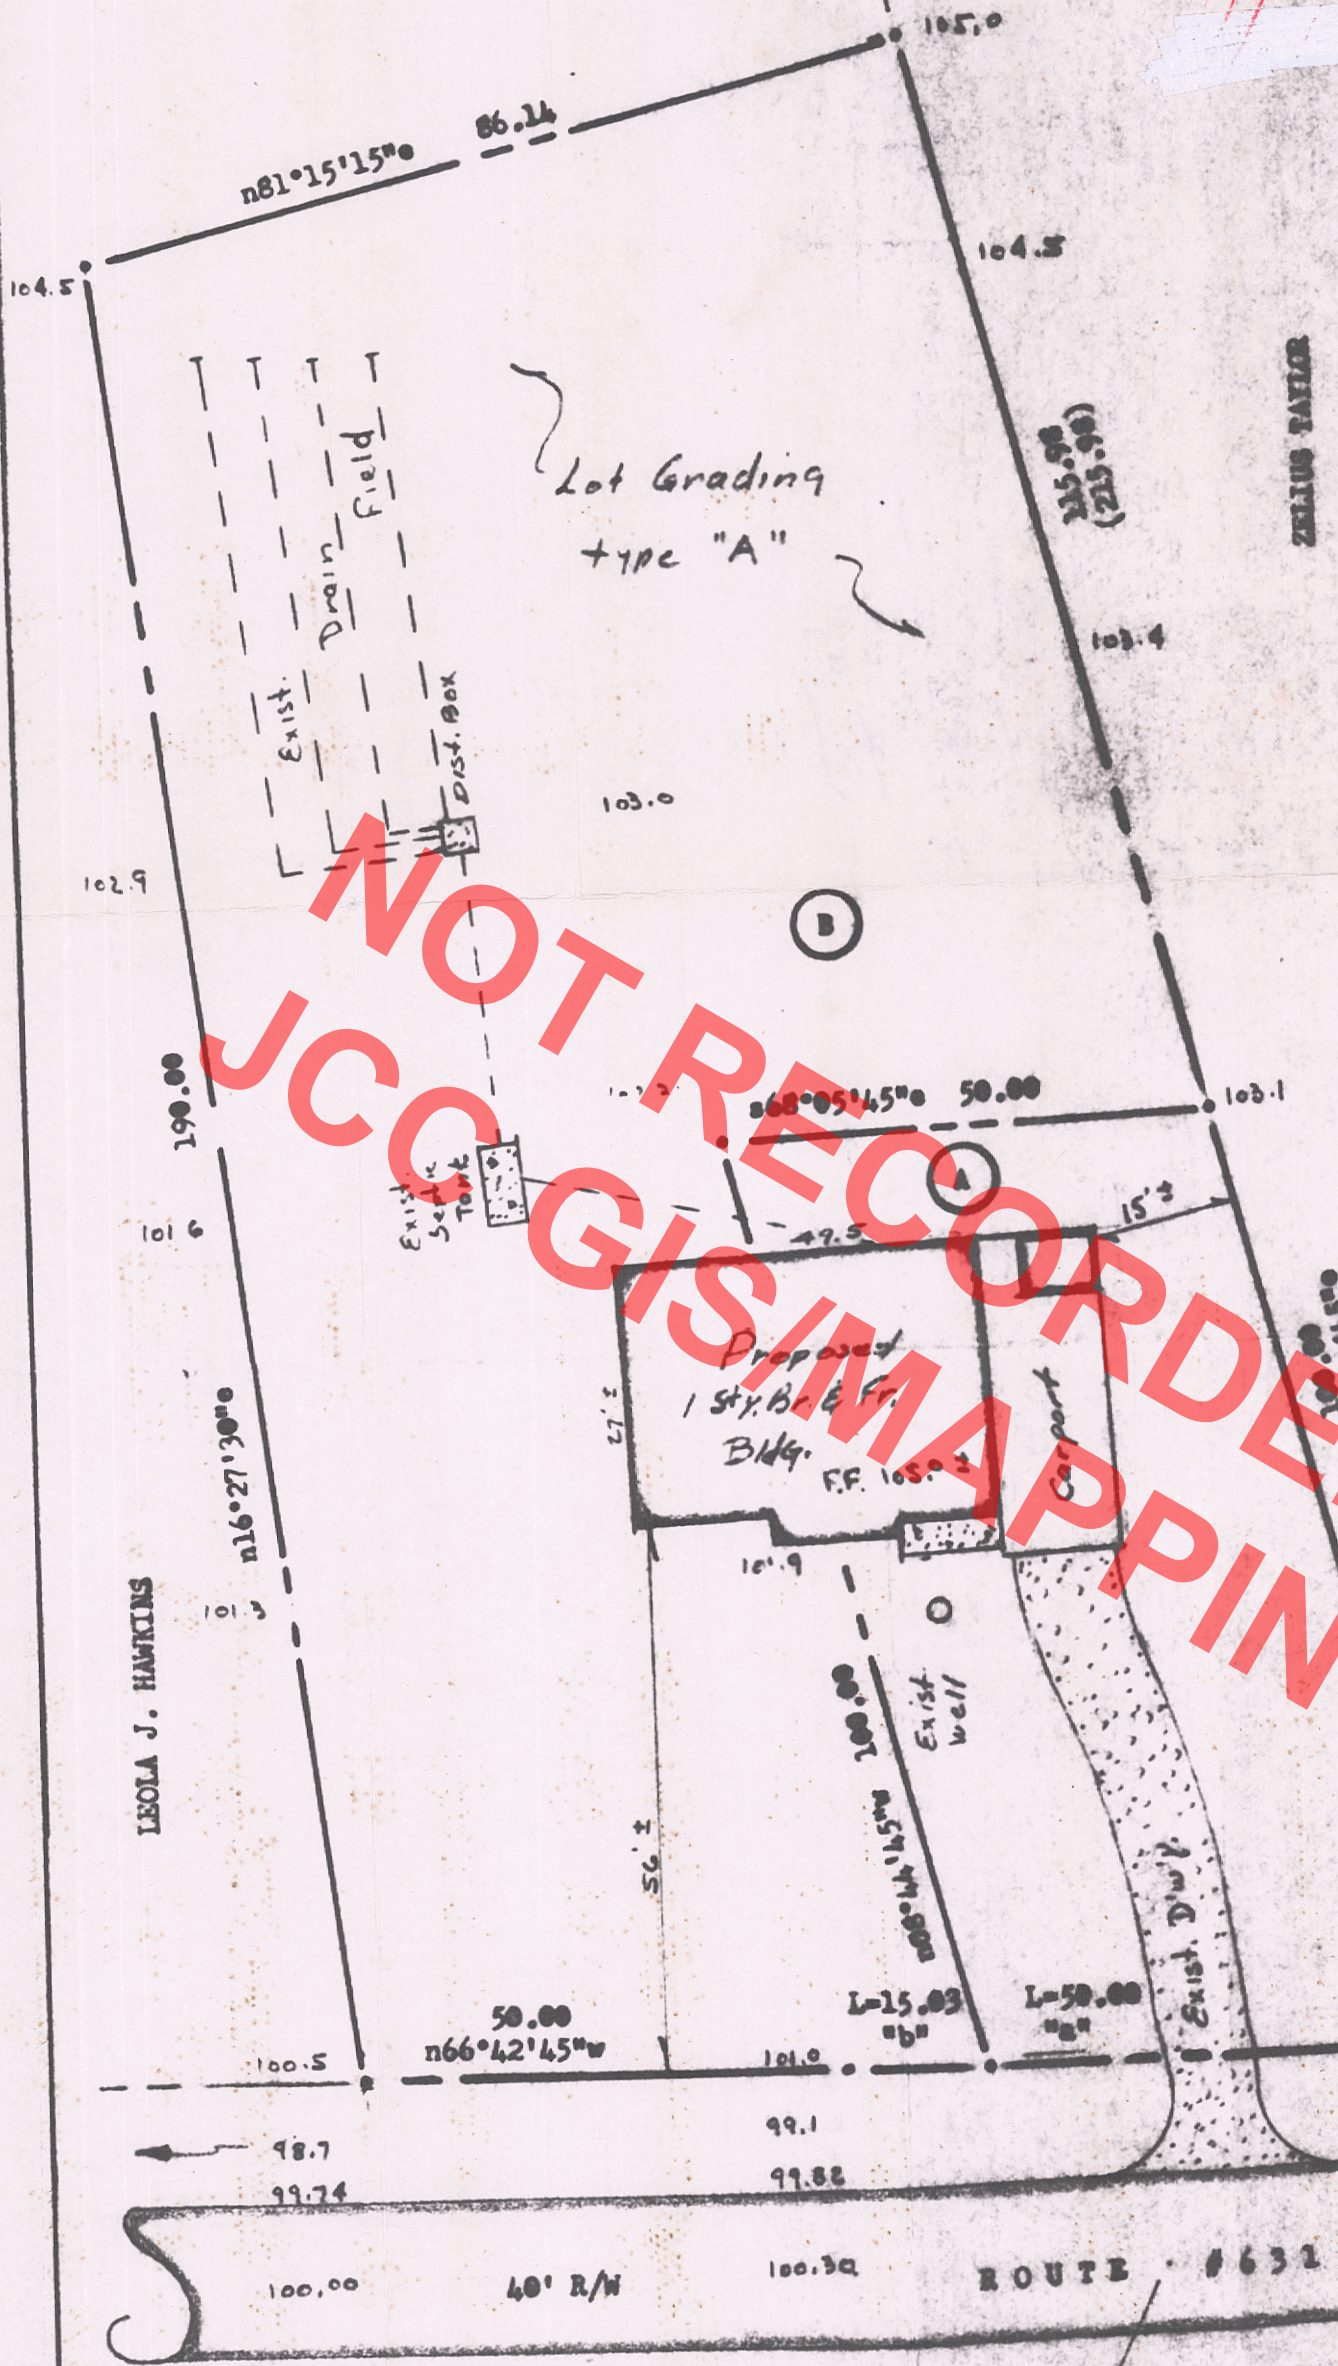

NOTE: Iron markers at all corners, Bearings are clockwise.

Ref.: D.B. #126, p. #571, 85 439 13 592

AREAS:
 "A" = 4,875 sf = 0.112 Ac - Property of: F.D. & J.M. Christian
 "B" = 15,335 sf = 0.352 Ac - Property of: Leola J. Hawkins
 To be conveyed to: F.D. & J.M. Christian
 TOTAL = 20,210 sf = 0.464 Ac = TOTAL

BENCH MARK: Assumed Datum: Elev. 100.00 = $\frac{1}{2}$ Road as shown.

Recorded 3/22/73
 See DB 143 Page 348



Stephen Stephens

DEVELOPMENT PLAN

FOR

FRED D. & JACQUELINE M. CHRISTIAN

Scale: 1" = 20'

Feb. 1973

POMPATAN DISTRICT, JAMES CITY COUNTY, VIRGINIA