NOTE:
THIS SURVEY IS NOT INTENDED TO SHOW ANY UTILITY OR DRAINAGE EASEMENTS THAT MAY EFFECT THE PROPERTY SHOWN HEREON EXCEPT AS NOTED.

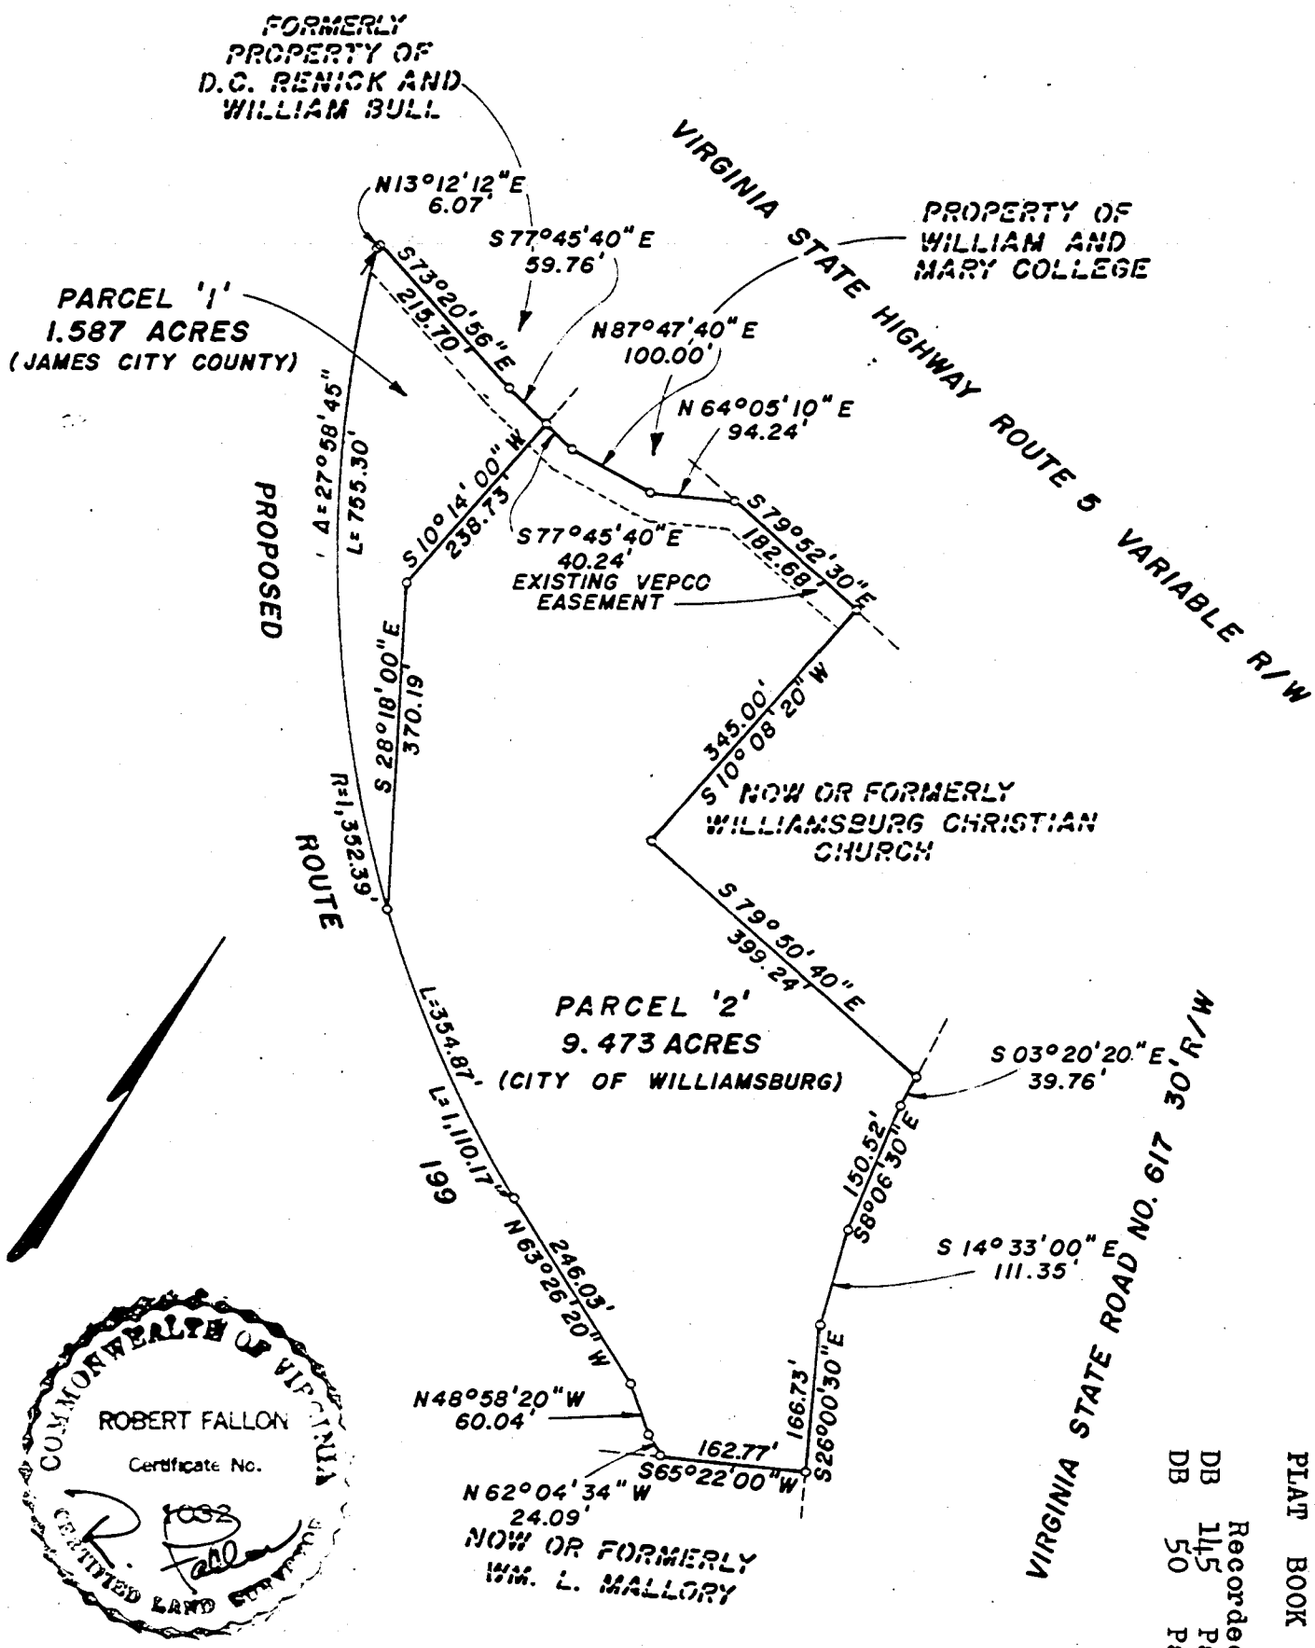

COMMONWEALTH OF VIRGINIA
ROBERT FALLON
Certificate No. 1032
CERTIFIED LAND SURVEYOR

PLAT OF PARCEL'S 1&2 FOR PILOT LIFE INSURANCE COMPANY

JAMES CITY COUNTY AND WILLIAMSBURG, VA.

DATE: 5/1/73 JHW SCALE: 1" = 200'

PLAT BOOK 30 PAGE 64
Recorded 6/22/73
DB 145 Page 488
DB 50 Page 13

TALBOT, WERMERS & ASSOCIATES, Ltd.
engineers · planners · surveyors
virginia beach, virginia