RECORDED 8/25/75 at 2:30 P. M.
DB 162 P485

BOOK 32 PAGE 83

Recorded 25th day of August in Plat B. No. 32 pages 83
Juliette C. Clothier Clerk
By L. M. Foley, Dep. Clerk

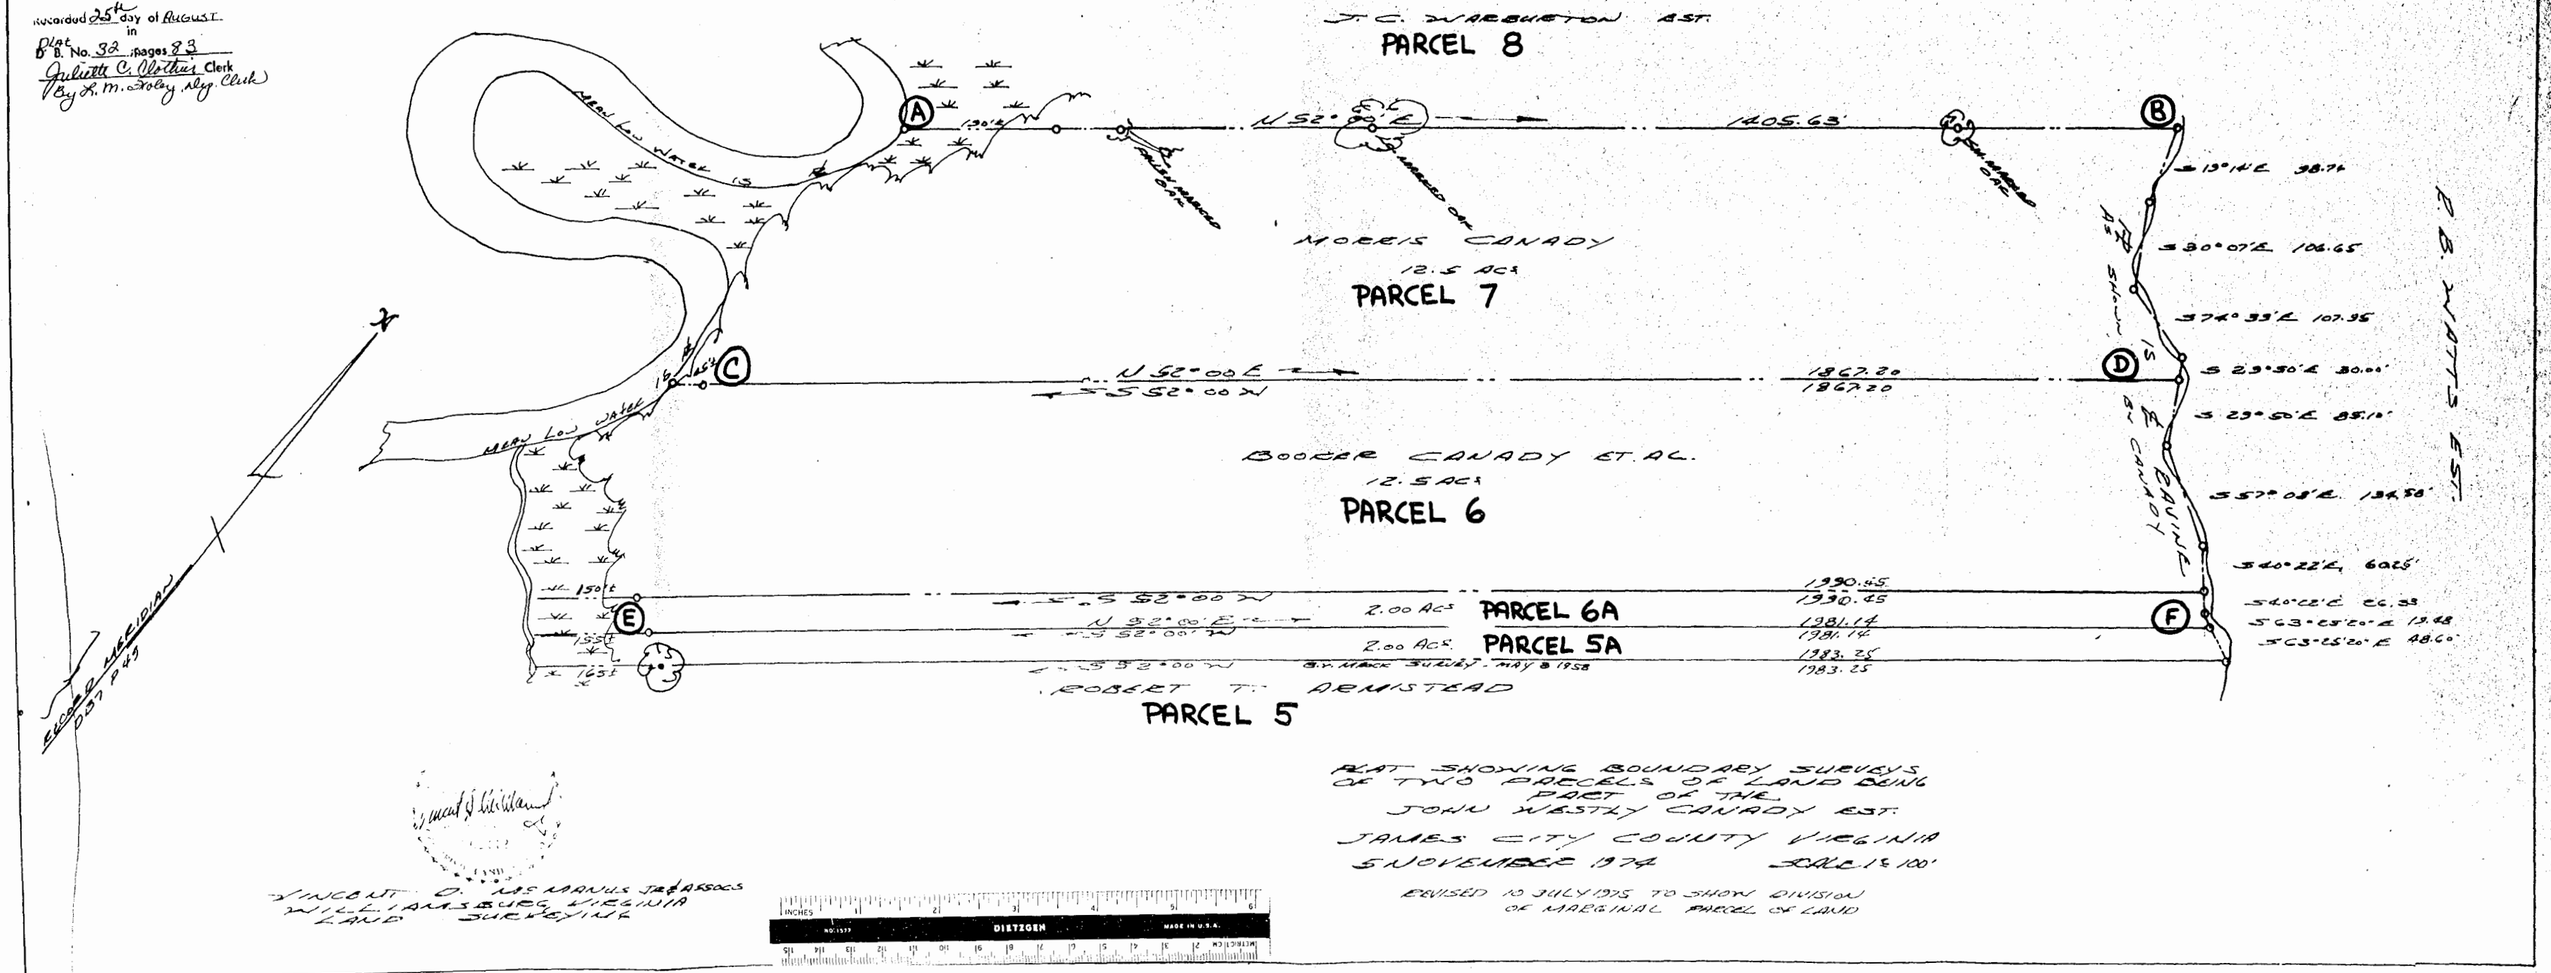

PLAT SHOWING BOUNDARY SURVEYS
OF TWO PARCELS OF LAND BEING
PART OF THE
JOHN WESTLY CANADY EST.
JAMES CITY COUNTY VIRGINIA
5 NOVEMBER 1974 SCALE 1" = 100'

REVISED 10 JULY 1975 TO SHOW DIVISION
OF MARGINAL PARCEL OF LAND

VINCENT O. McMANUS JR & ASSOCS
WILLIAMSBURG, VIRGINIA
LAND SURVEYING