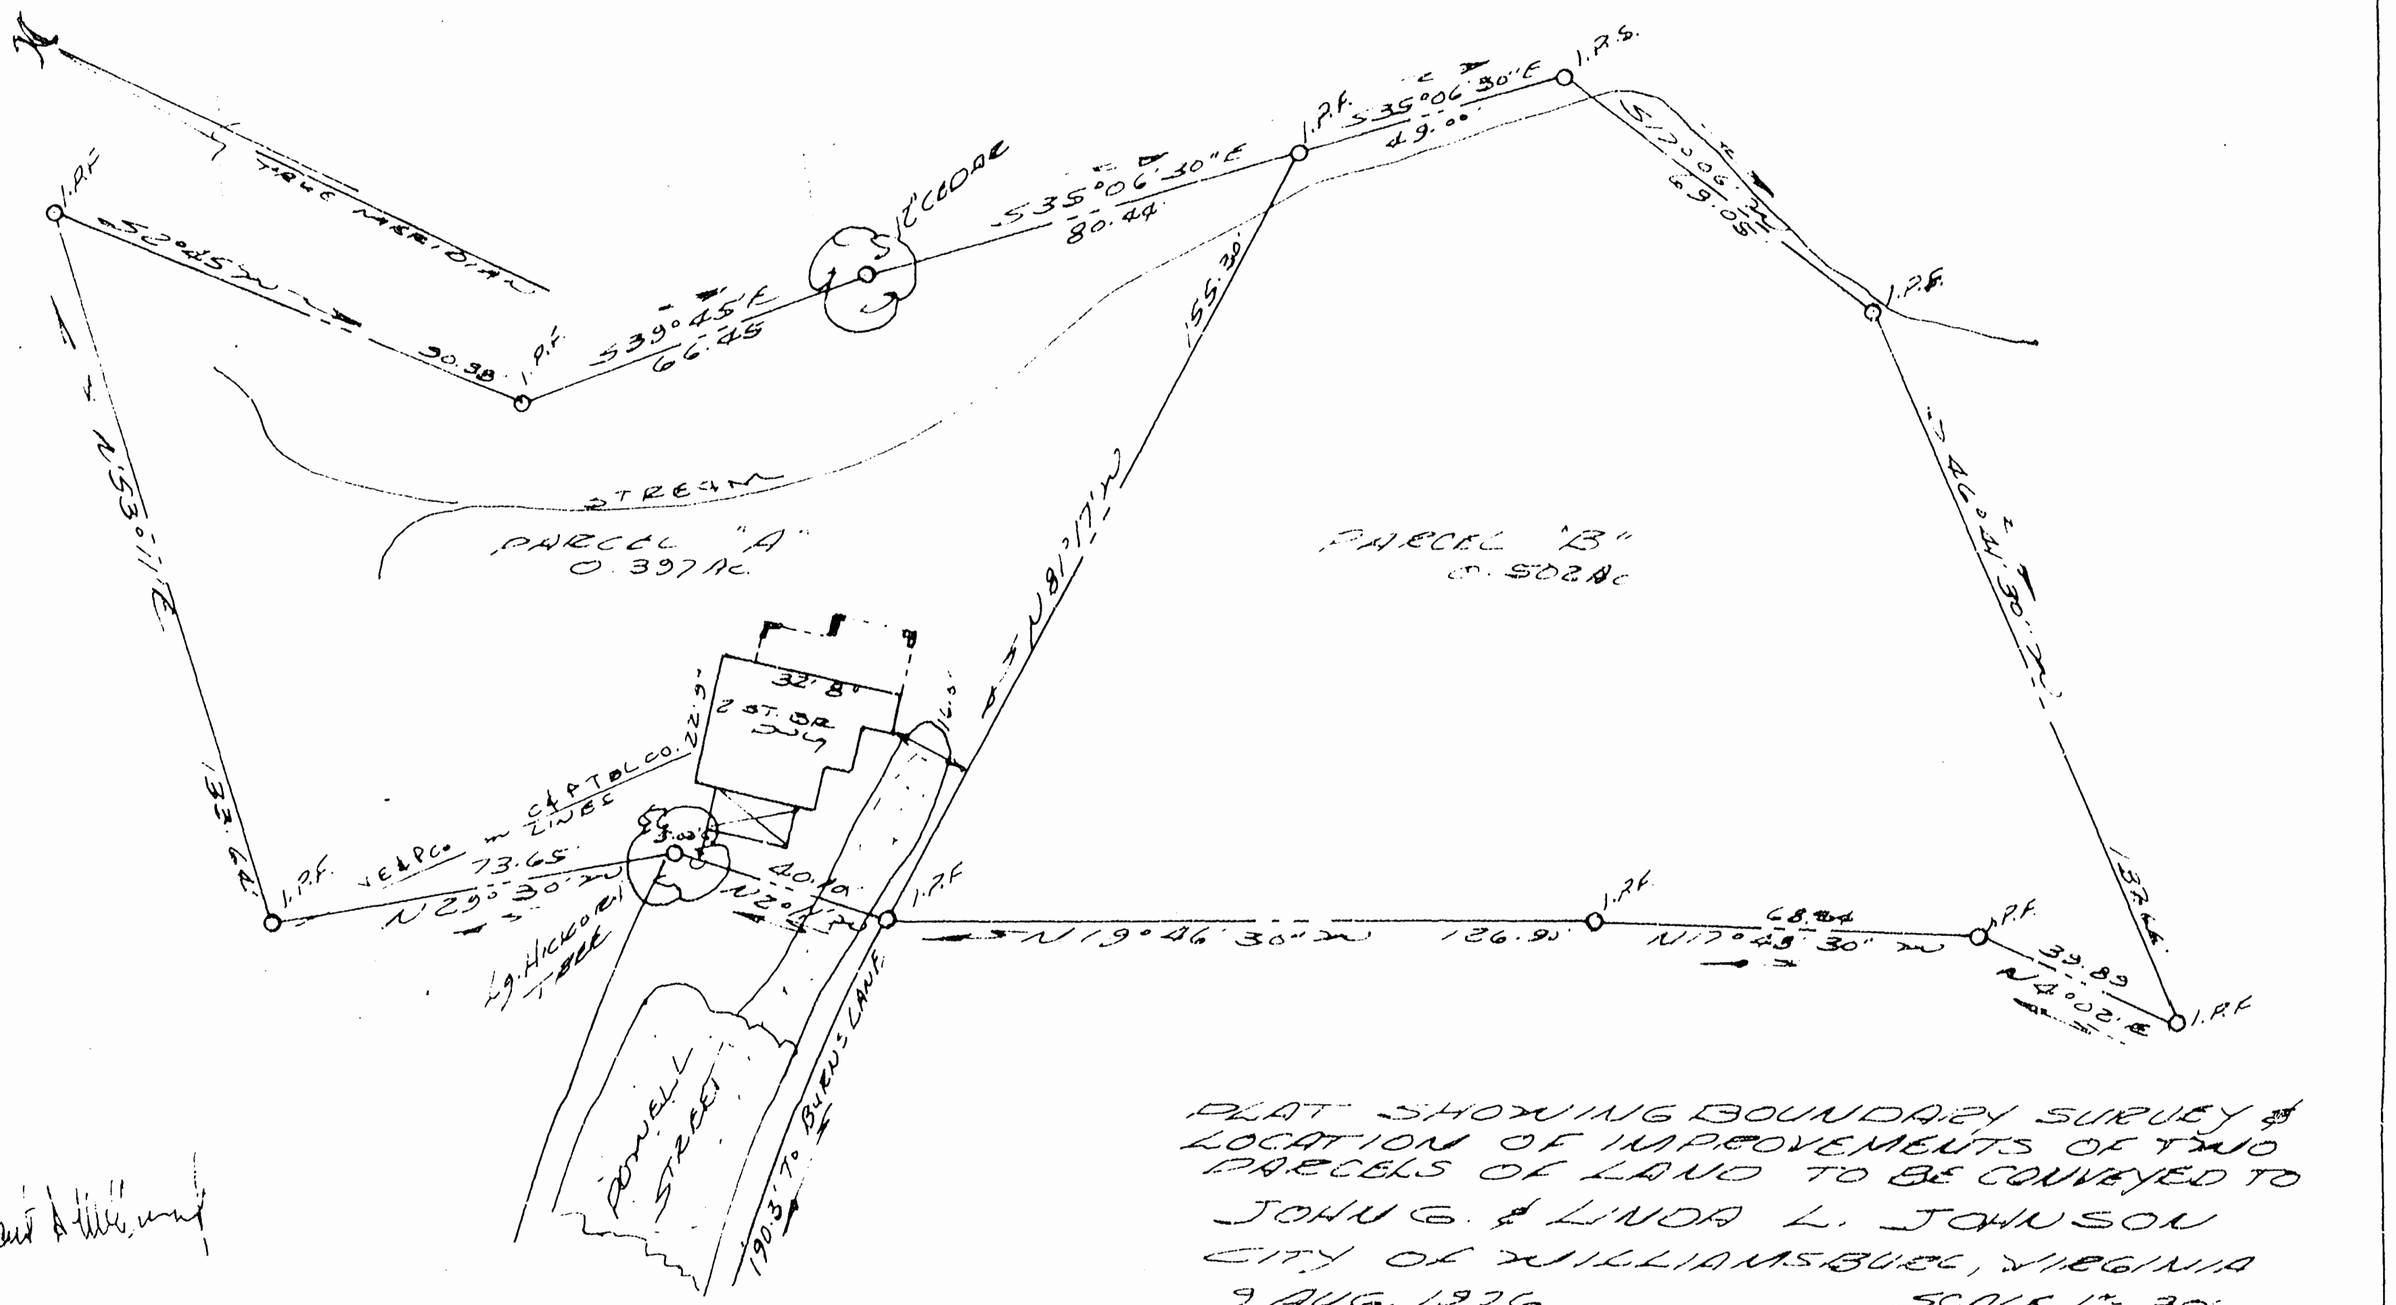

PLAT SHOWING BOUNDARY SURVEY & LOCATION OF IMPROVEMENTS OF TWO PARCELS OF LAND TO BE CONVEYED TO JOHN G. & LINDA L. JOHNSON CITY OF WILLIAMSBURG, VIRGINIA

9 AUG. 1976 SCALE 1" = 30'

O DENOTES IRON PIPES

NOTE: BOUNDARY AS SHOWN ON PLAT BY R.V. CARTER DATED 23 MAR. 1953 RECORDED 12 MAY 1953 PB 14 P 19

VINCENT DINTAMANO'S JR & ASSOC.
WILLIAMSBURG, VIRGINIA
LAND SURVEYING

Recorded 25th day of Aug. 1976
in
D. B. No. 53 ; pages 847 & 850
Juliette C. Clayton Clerk