BOOK 35 PAGE 34

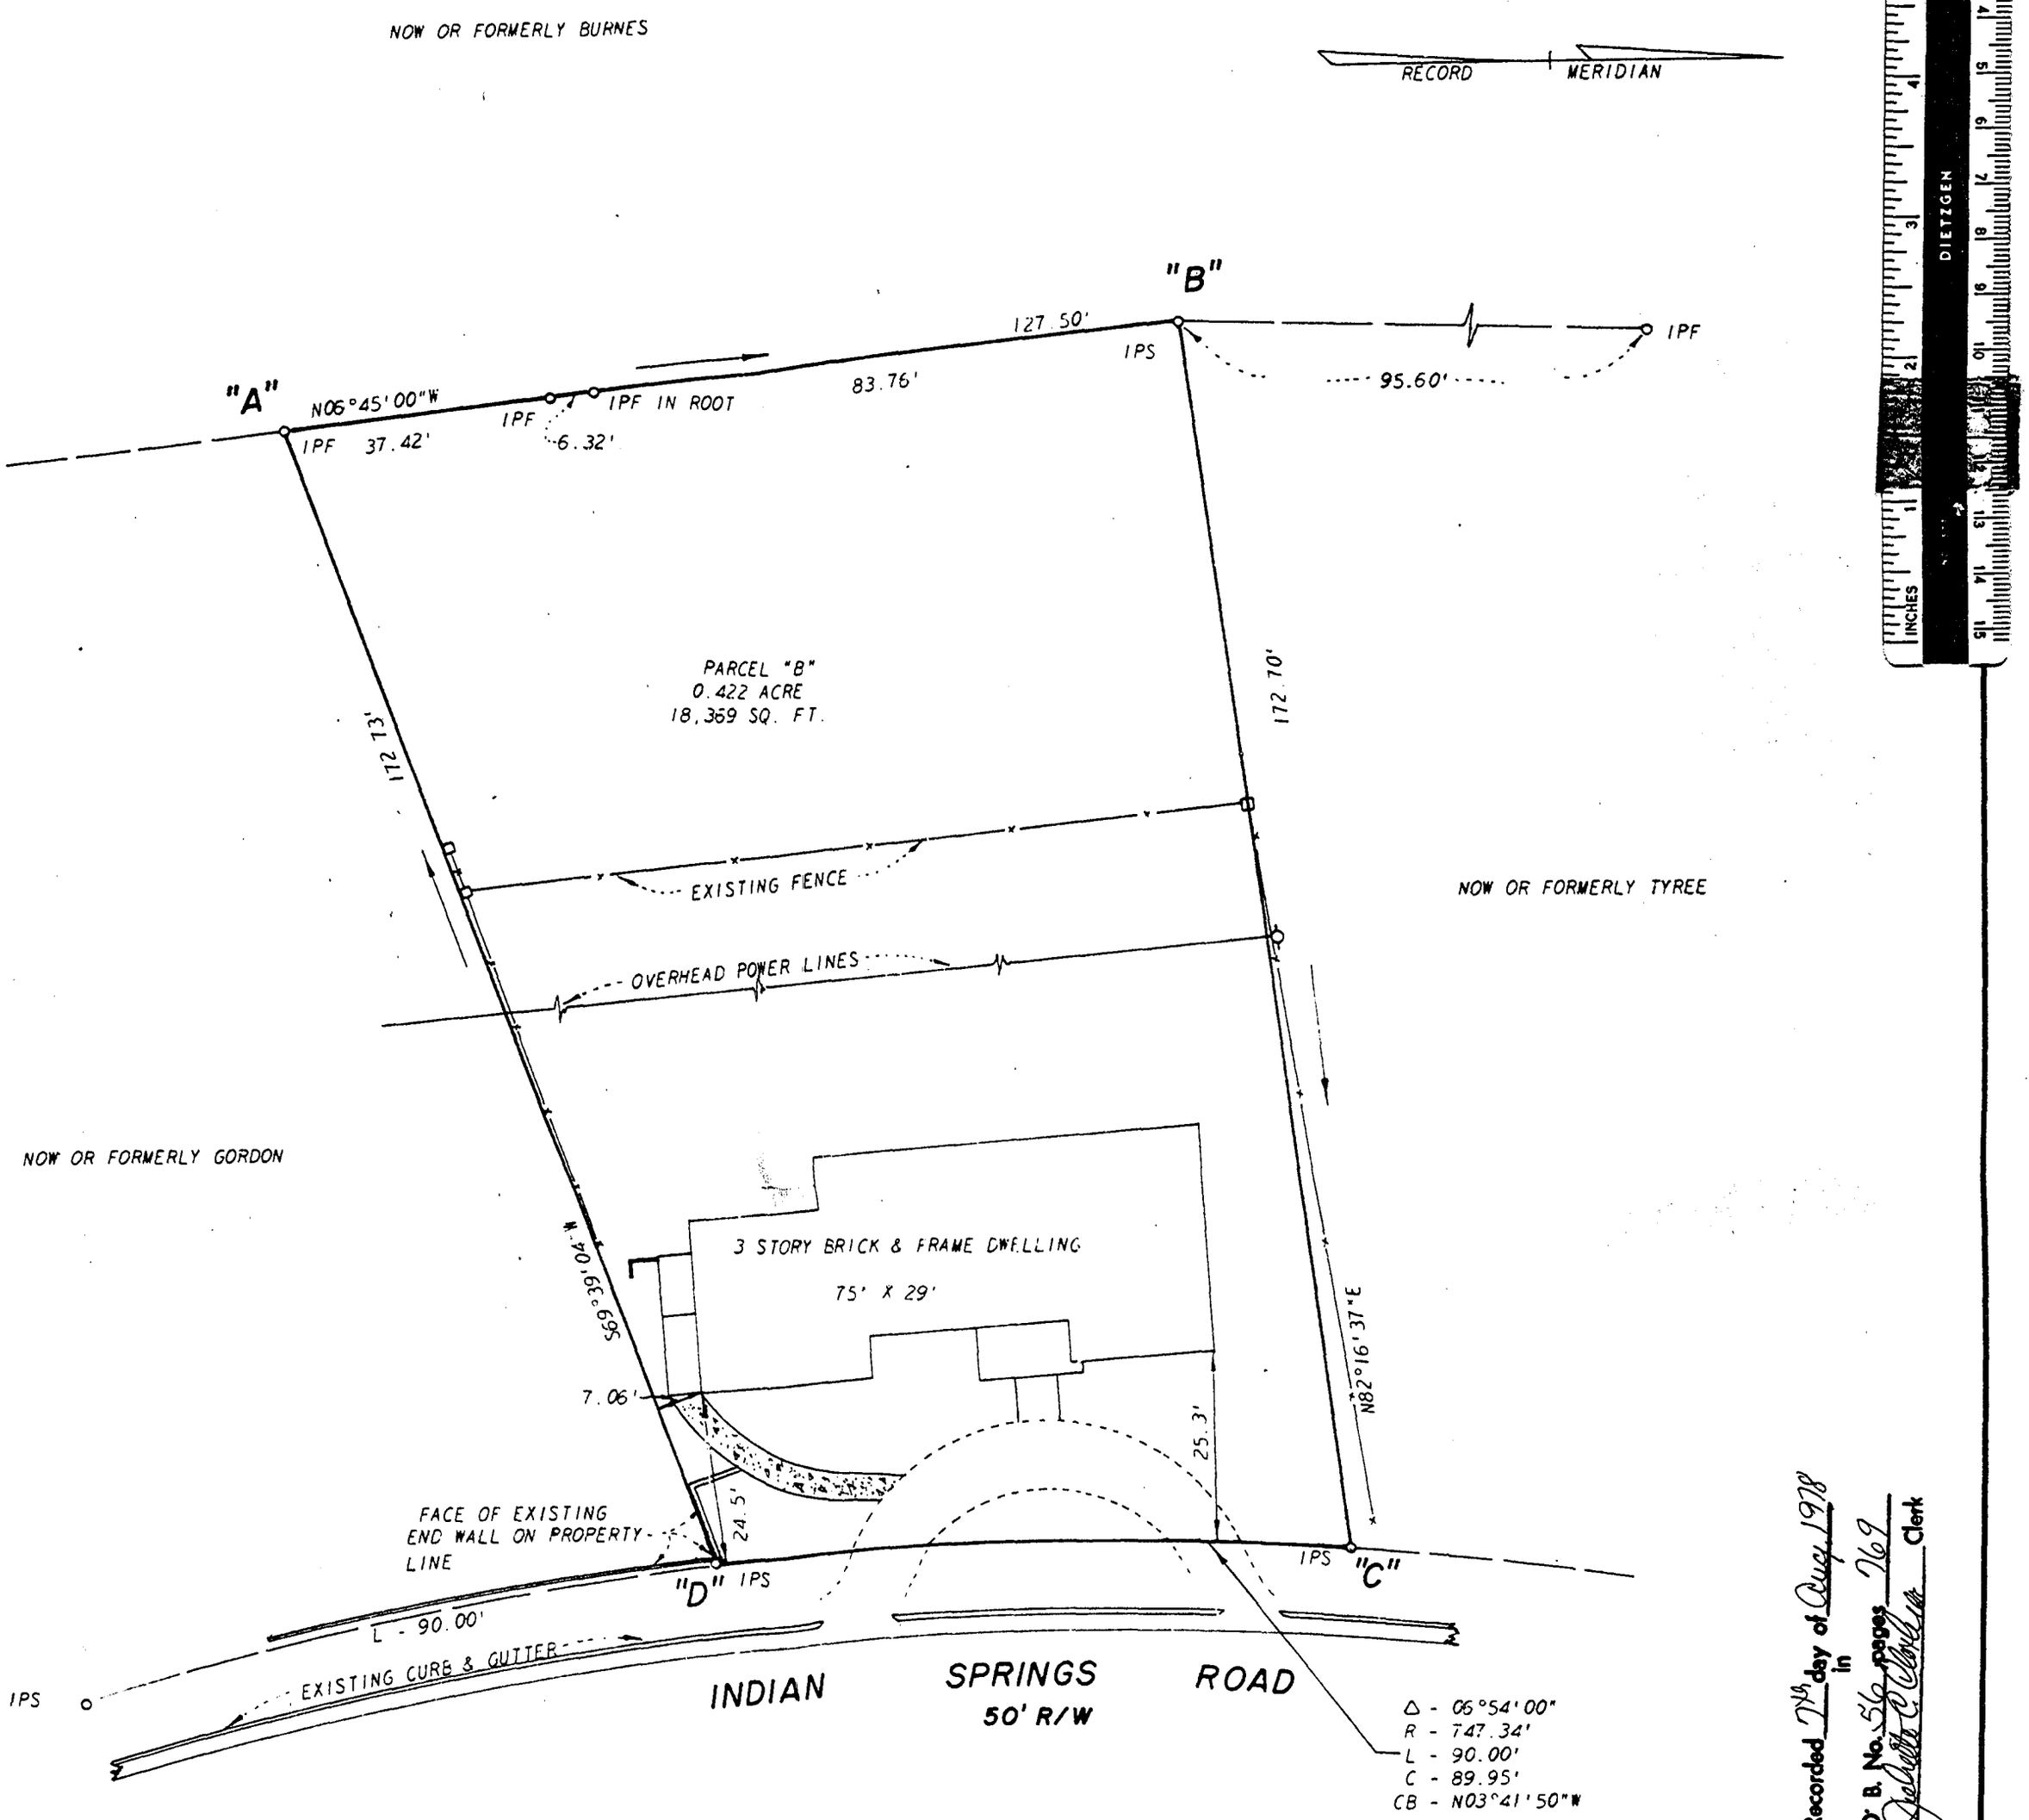

Recorded 7th day of Aug 1978
in
D. B. No. 56 pages 169
Judith C. Clarke Clerk

NOTE: LINES "A" - "D" & "B" - "C" AS SHOWN
AGREED UPON BY THE UNDERSIGNED PARTIES:

Ross L Weeks Jr.

Patricia A. Weeks

S.Y. Tyree, Jr.

Barbara J. Tyree

Arthur R. Gordon

Nannie W. Gordon

REFERENCES:
SEE PLAT BOOK 10 PAGE 33
PLAT BOOK 7 PAGE 28

COMMONWEALTH OF VIRGINIA
B. D. LITTLEPAGE
CERT. NO.
1043
CERTIFIED LAND SURVEYOR

proj	J.O. 3208
date	7-26-78
drwn	EM
scale	1"=20'
ckd	B.D.L.
dwg. no.	1

architects and engineers, inc.
architects engineers surveyors and planners
williamsburg, virginia

PLAT

SHOWING SURVEY OF "PARCEL B" OF LOTS NO. 33, 34, & 35 OF INDIAN SPRINGS SUBDIVISION, FOR CONVEYANCE TO:

ROSS L. & PATRICIA A. WEEKS

LYING IN THE CITY OF

WILLIAMSBURG **VIRGINIA**

revisions	