BOOK 35 PAGE 102

A PLAT OF PARCELS "A" & "B" FOR CONVEYANCE TO LOUIS A. GALANOS FROM FLOYD T. GARRETT AND FLOYD MILTON GARRETT JAMES CITY COUNTY, VIRGINIA

1"=100' Sept. 6, 1979

EVANS SURVEYING CO., P.C. WILLIAMSBURG, VA.

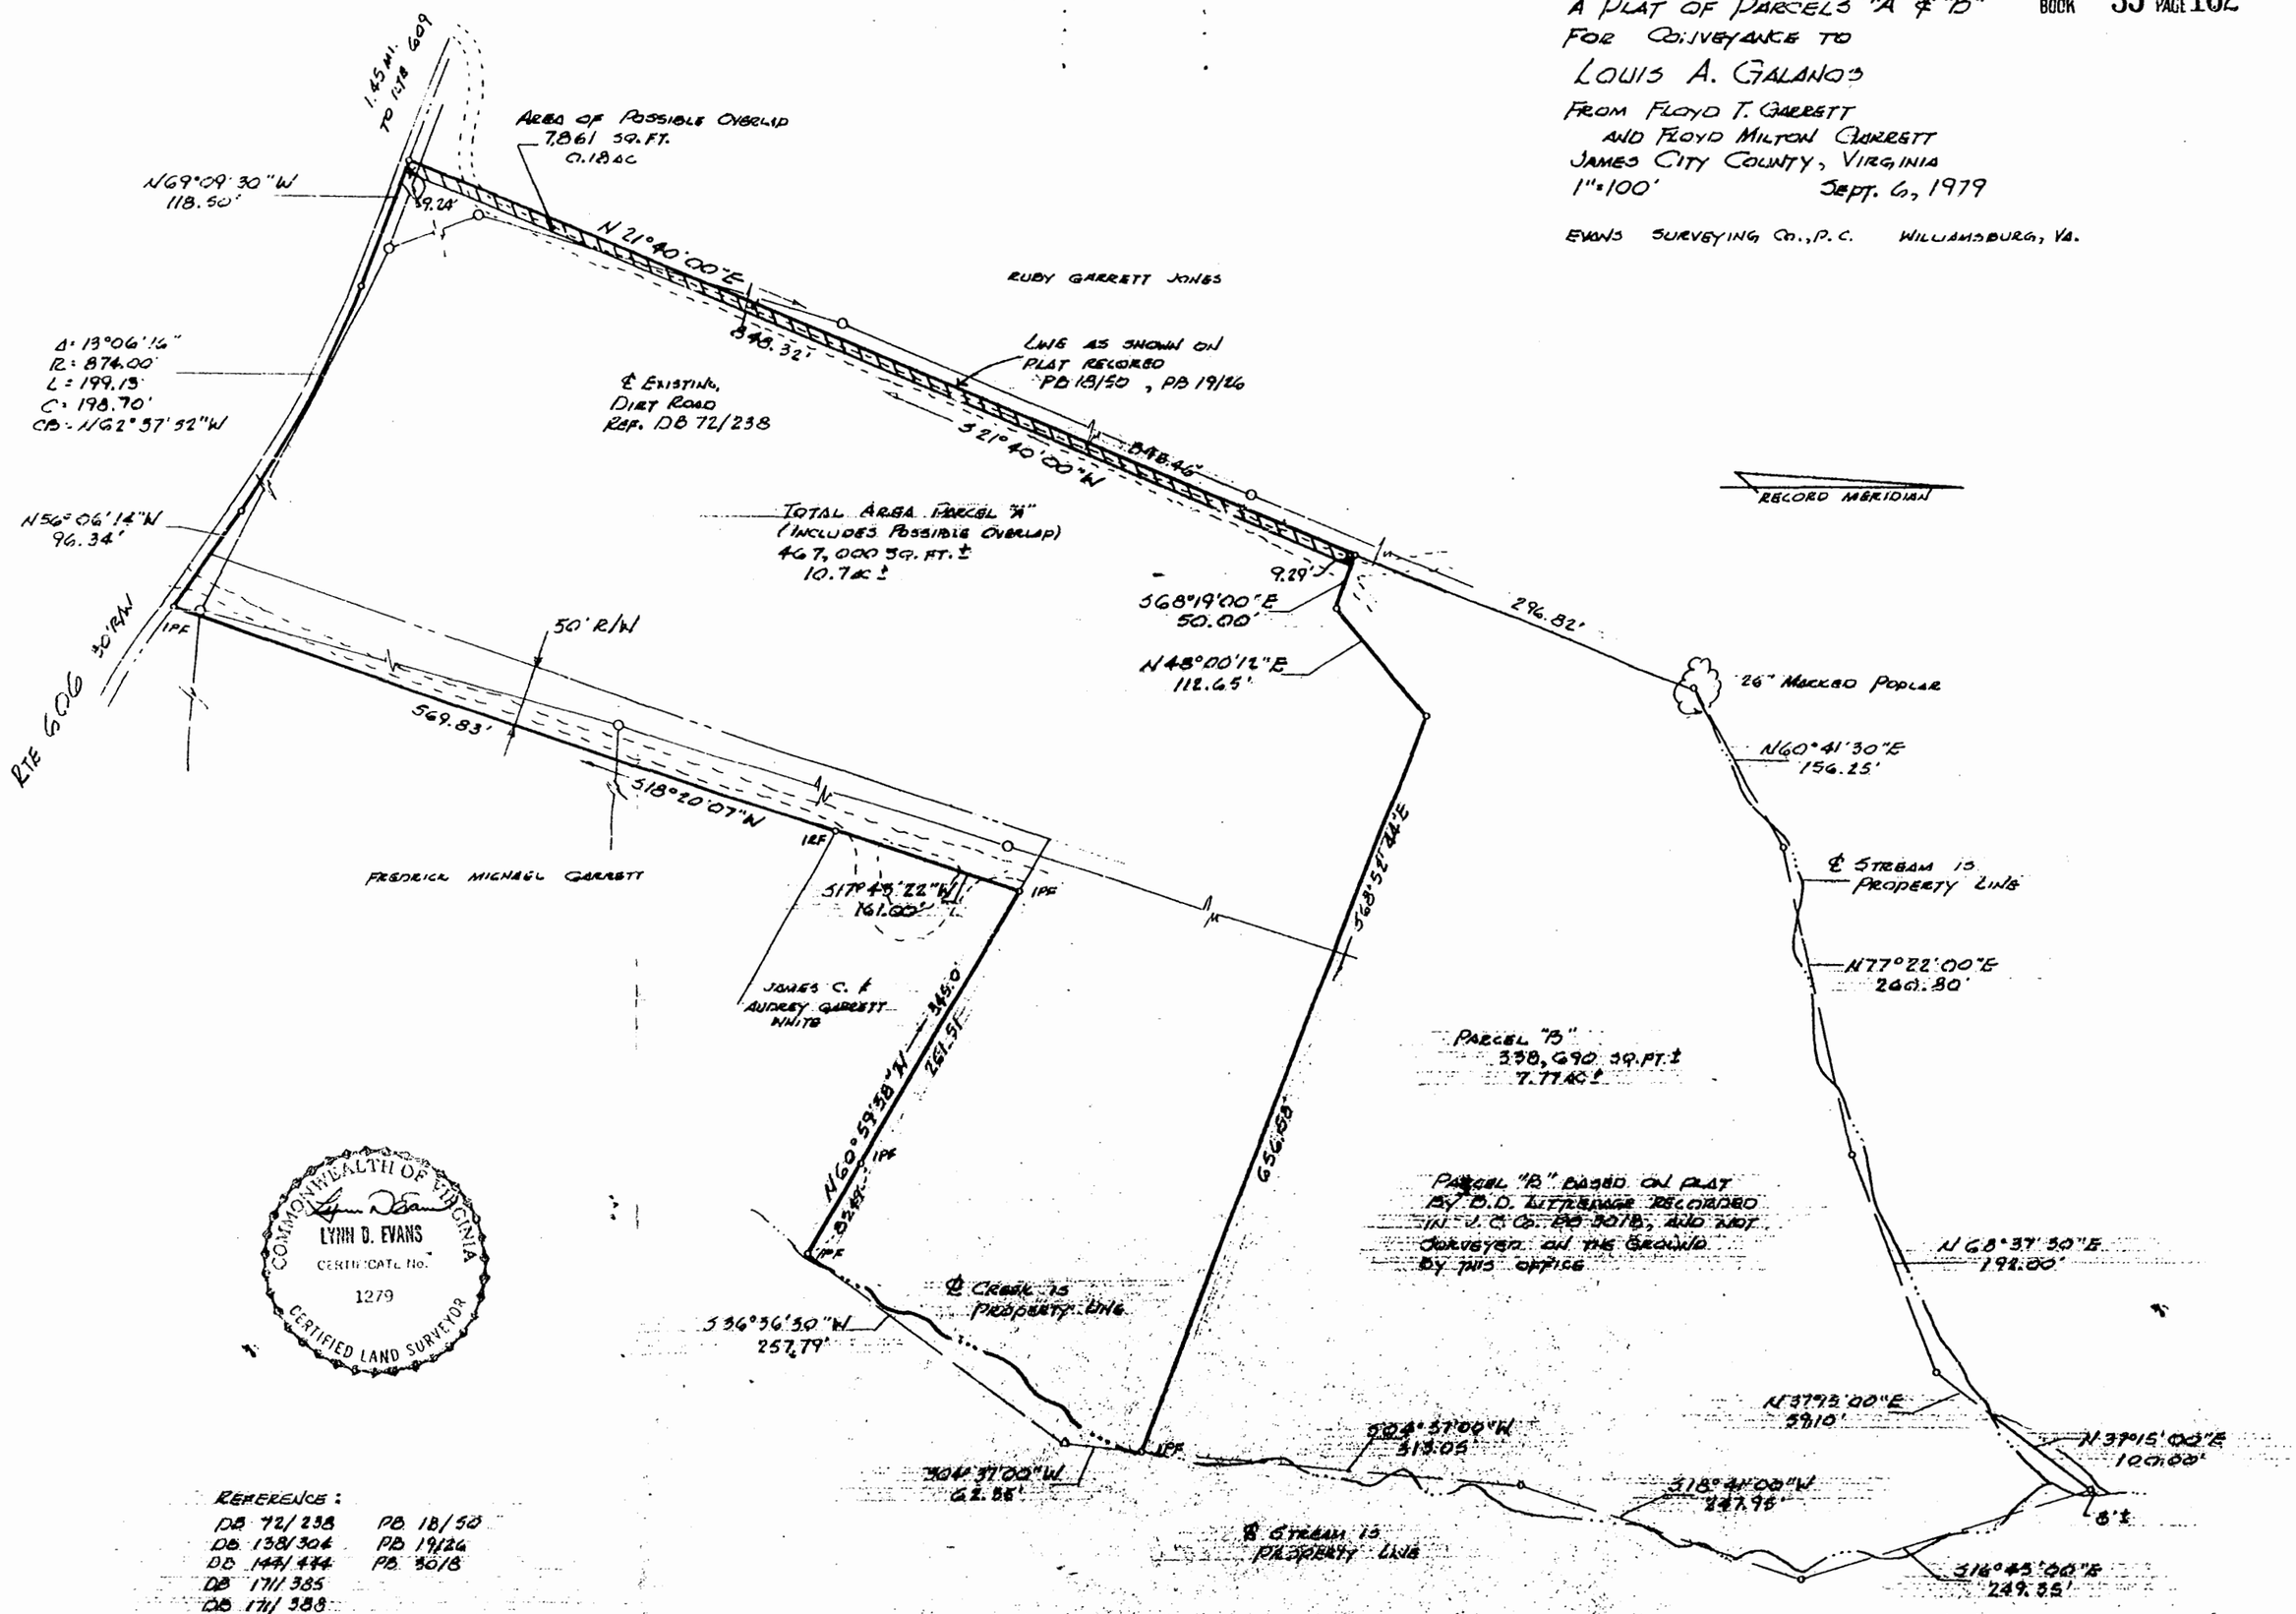

COMMONWEALTH OF VIRGINIA
LYNN D. EVANS
CERTIFICATE No. 1279
CERTIFIED LAND SURVEYOR

REFERENCE:

DB 72/238	PB 18/50
DB 138/304	PB 19/26
DB 144/474	PB 30/8
DB 171/385	
DB 171/388	
DB 155/700	

Recorded 1st day of Oct. 1979
in
D. B. No. 198 pages 157
Juliette C. Clarke Clerk