BOOK 38 PAGE 54

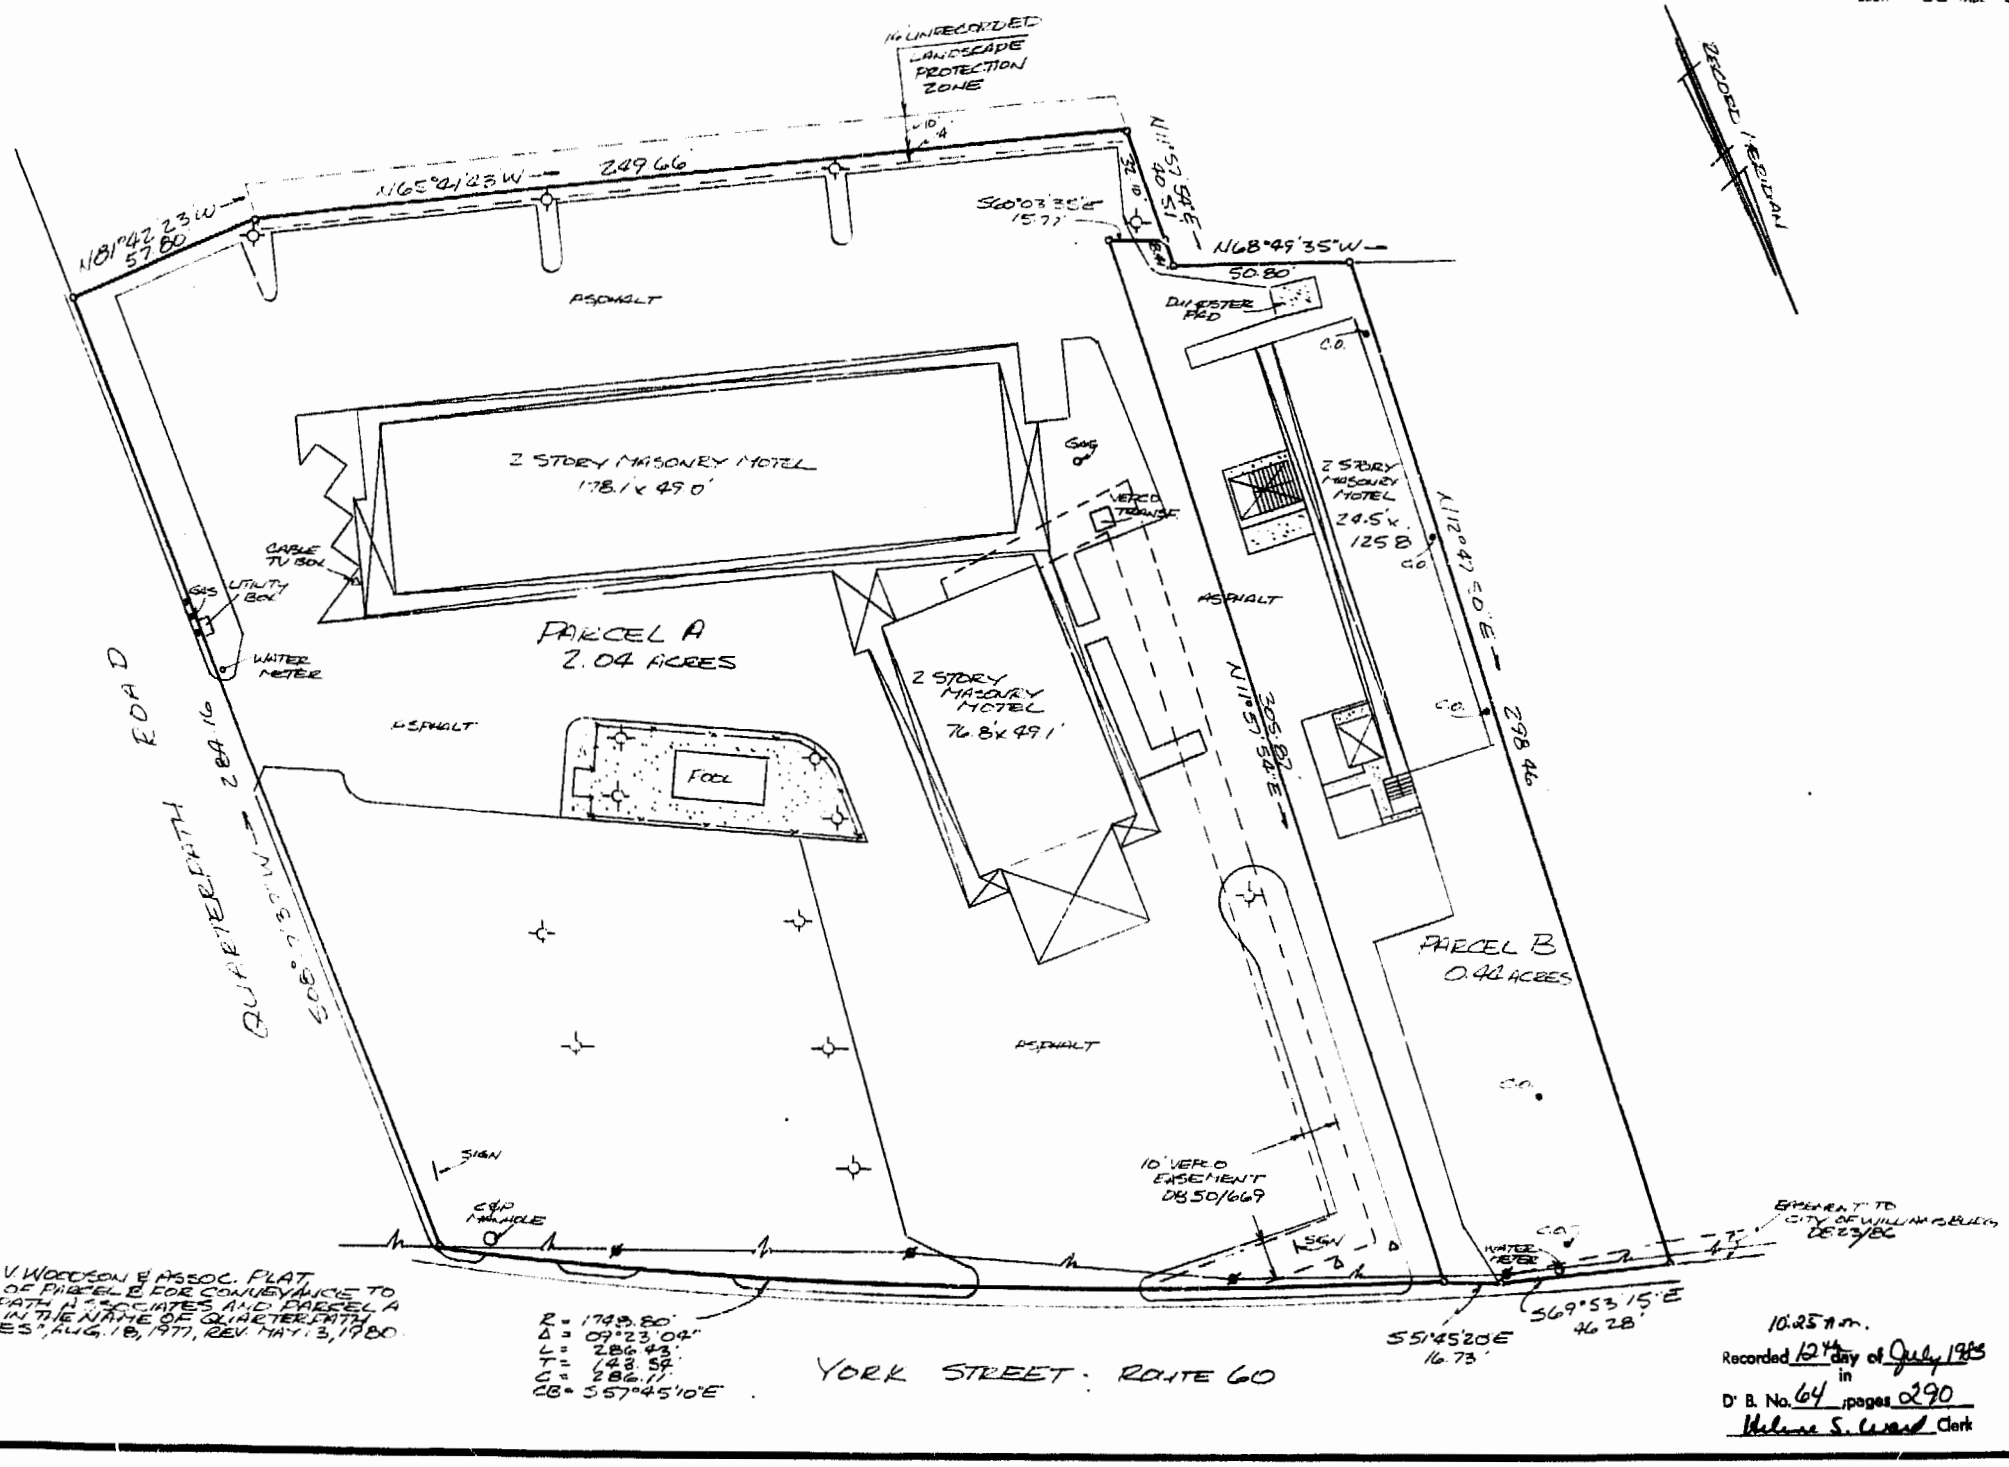

REFERENCE: L.V. WOODSON & ASSOC. PLAT "A SURVEY OF PARCEL B FOR CONVEYANCE TO QUARTERPATH ASSOCIATES AND PARCEL A STANDING IN THE NAME OF QUARTERPATH ASSOCIATES", AUG. 18, 1977, REV. MAY 3, 1980

10:25 A.M.
Recorded 12th day of July 1983
in
D. B. No. 64 pages 290
Helene S. Ward Clerk

AES, a professional corporation
1761 Jamestown Road, Williamsburg, Va. 23185
804-253-0040
Architecture, Engineering, Surveying, Planning

SURVEY OF PARCELS A & B, LOCATED AT THE INTERSECTION OF YORK STREET (ROUTE 60) & QUARTERPATH ROAD
PREPARED FOR QUARTERPATH ASSOCIATES
WILLIAMSBURG, VIRGINIA

COMMONWEALTH OF VIRGINIA — PAUL C. SHALL — No. 1247 — LAND SURVEYOR

No.	DATE	REVISION / COMMENT / NOTE	BY

Designed WFH	Drawn WFH
Scale 1" = 30'	Date 6/27/83
Project No. 2315	
Drawing No. 1	

Business Records Corporation
1032 East Lindsay Street • Greensboro, N.C. 27405