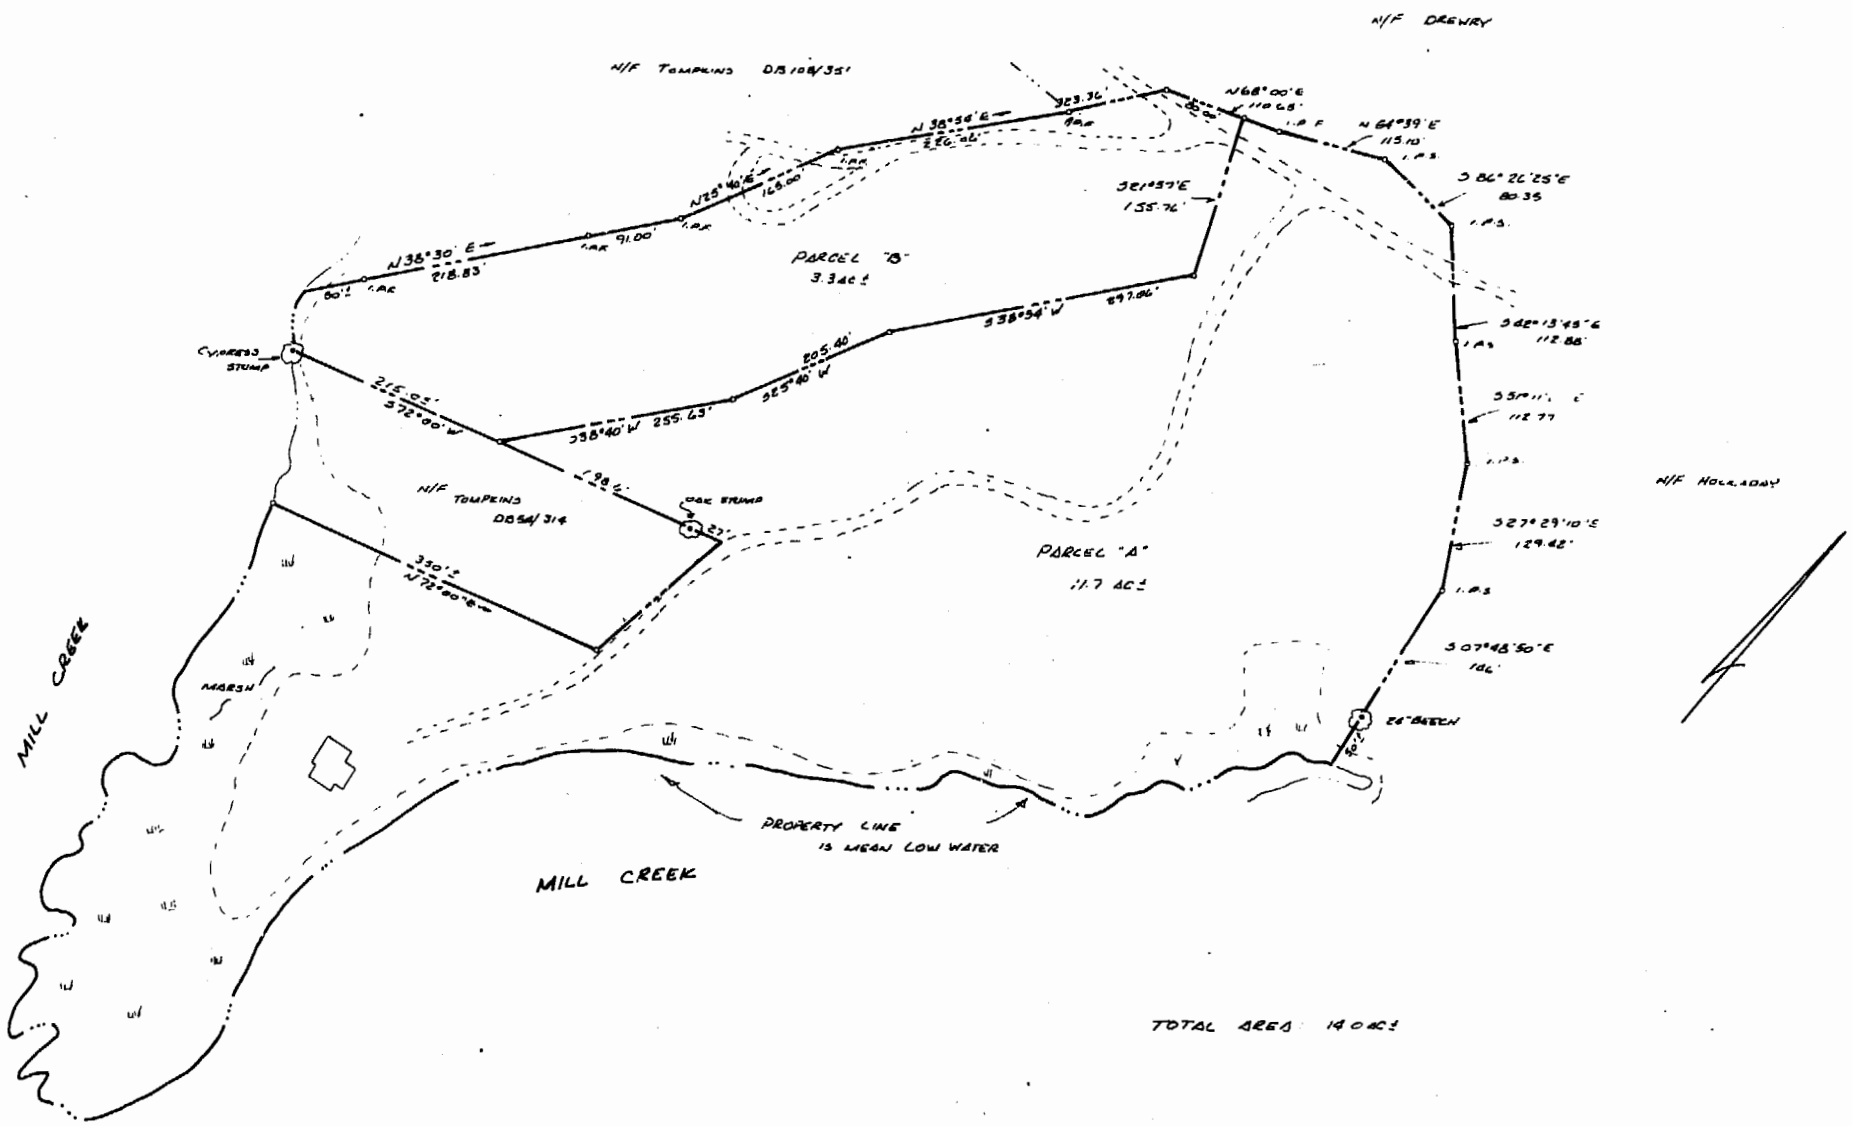

TOTAL AREA 14.0 AC±

860

THE DEYOUNG-JOHNSON GROUP, INC.
ENGINEERS · ARCHITECTS · SURVEYORS
P.O. BOX 197 WILLIAMSBURG, VIRGINIA 23187 (804) 253-0673

DATE MAY 8, 1984 | DESIGNED | DRAWN | SCALE 1"=100'

COMMONWEALTH OF VIRGINIA
JOHN R. EVANS
CERTIFIED LAND SURVEYOR

Recorded 9 day of AUG 1984
Plat Book No. 39 page 80
Teste: Mitchell S. Ward Clerk
DB 252 page 764

A SURVEY OF 2 PARCELS OF LAND
PART OF EDNA HOCKADAY PROPERTY
KNOWN AS "ASULAND"
JAMES CITY COUNTY, VA.

Business Records Corporation
1032 East Lindsay Street • Greensboro, N.C. 27405