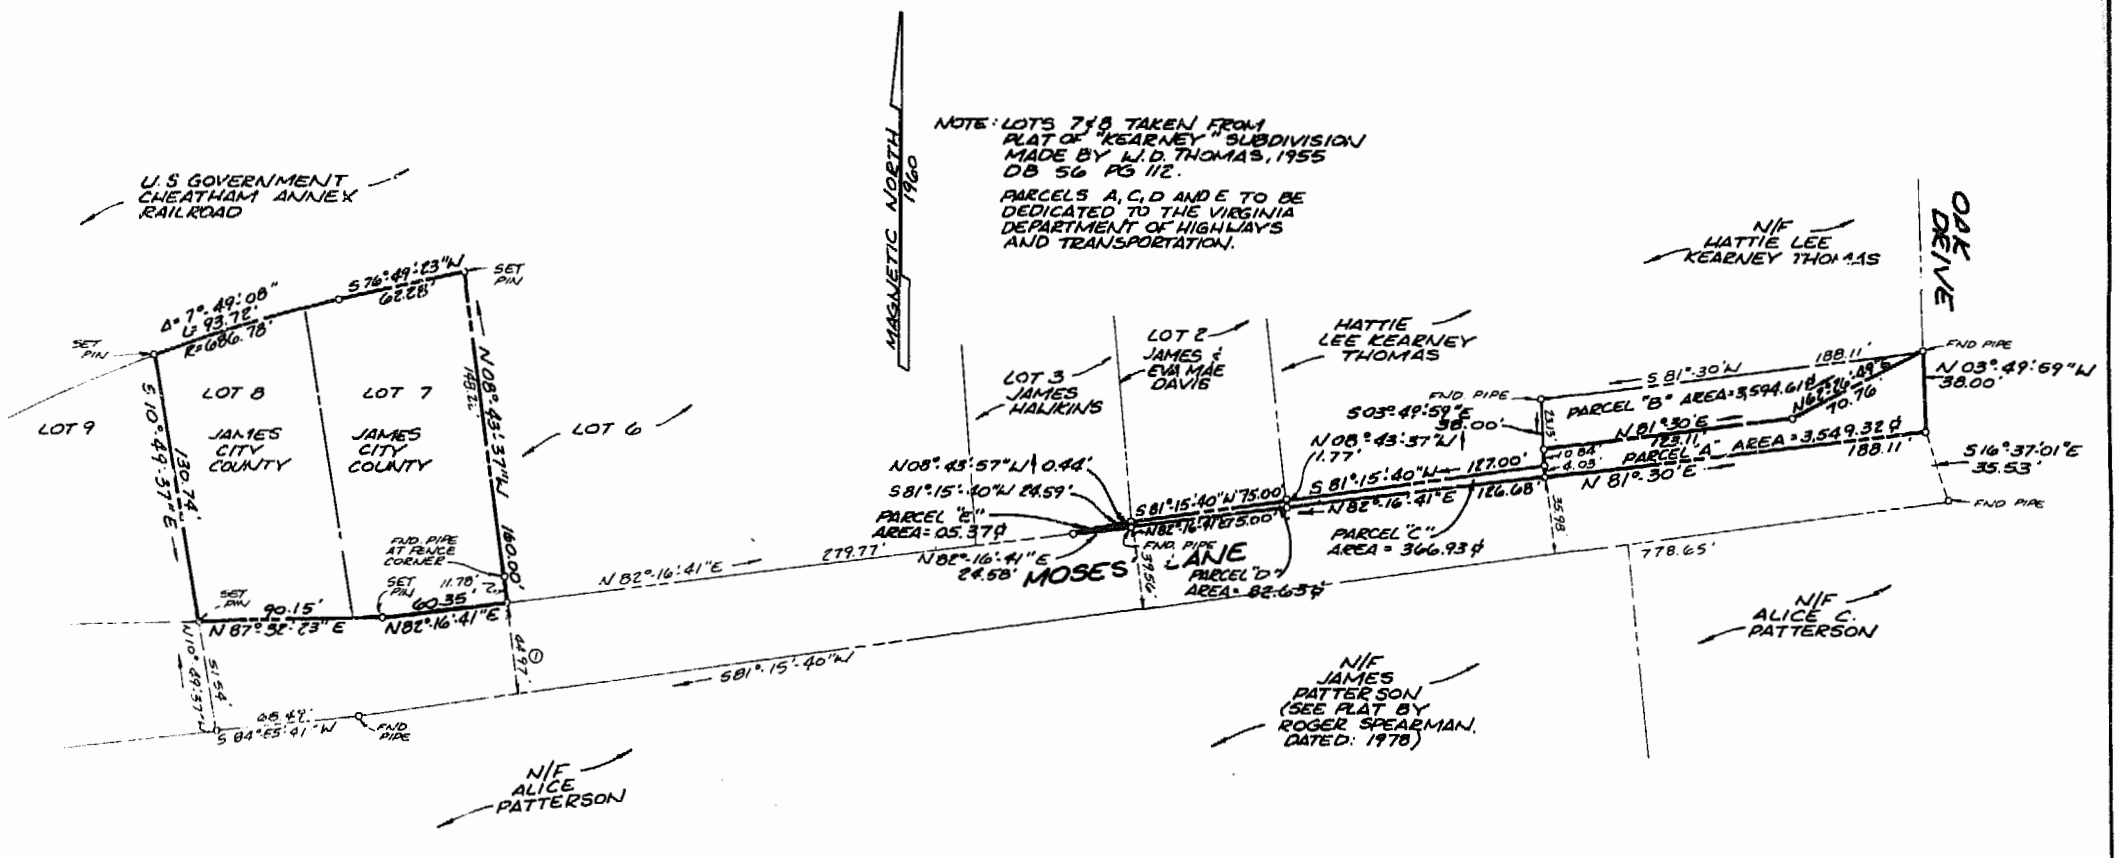

PLAT OF SURVEY

PORTIONS OF KEARNEY SUBDIVISION
ON MOSES LANE

LOT 8 OWNED BY: JAMES CITY COUNTY
LOT 7 OWNED BY: JAMES CITY COUNTY
PARCEL "A" TO BE RETAINED BY: JAMES CITY COUNTY AREA = 3,549.32 ¢
PARCEL "B" TO BE RETAINED BY: JAMES CITY COUNTY FOR FUTURE CONVEYANCE TO: HATTIE L.K. THOMAS AREA = 3,594.61 ¢
PARCEL "C" TO BE CONVEYED TO: JAMES CITY COUNTY FROM: HATTIE L.K. THOMAS AREA = 366.93 ¢
PARCEL "D" TO BE CONVEYED TO: JAMES CITY COUNTY FROM: JAMES & EVA MAE DAVIS AREA = 82.63 ¢
PARCEL "E" TO BE CONVEYED TO: JAMES CITY COUNTY FROM: JAMES HAWKINS AREA = 05.37 ¢

JAMES CITY COUNTY, VIRGINIA

Recorded 15th day of April 1986 in 1:45 Pm.
D.B. No. 299 ; page 614
Clerk

COMMONWEALTH OF VIRGINIA
G. T. WILSON, JR.
CERTIFICATE No. 1183
CERTIFIED LAND SURVEYOR

BUCHART-HORN, INC.
Consulting Engineers & Planners
YORK, PA. HARRISBURG, PA. WASHINGTON, D.C. LEWISBURG, PA.
BALTIMORE, MD. MEMPHIS, TENN.
WILLIAMSBURG, VA. CHARLESTON, W. VA.

JOB NO.	SCALE	ENGR.	DWN. BY	SHEET NO.
90167-11	1"=50'			1 OF 1
	DATE MAR. 6, 1986	DESIGNER	CKD. BY	