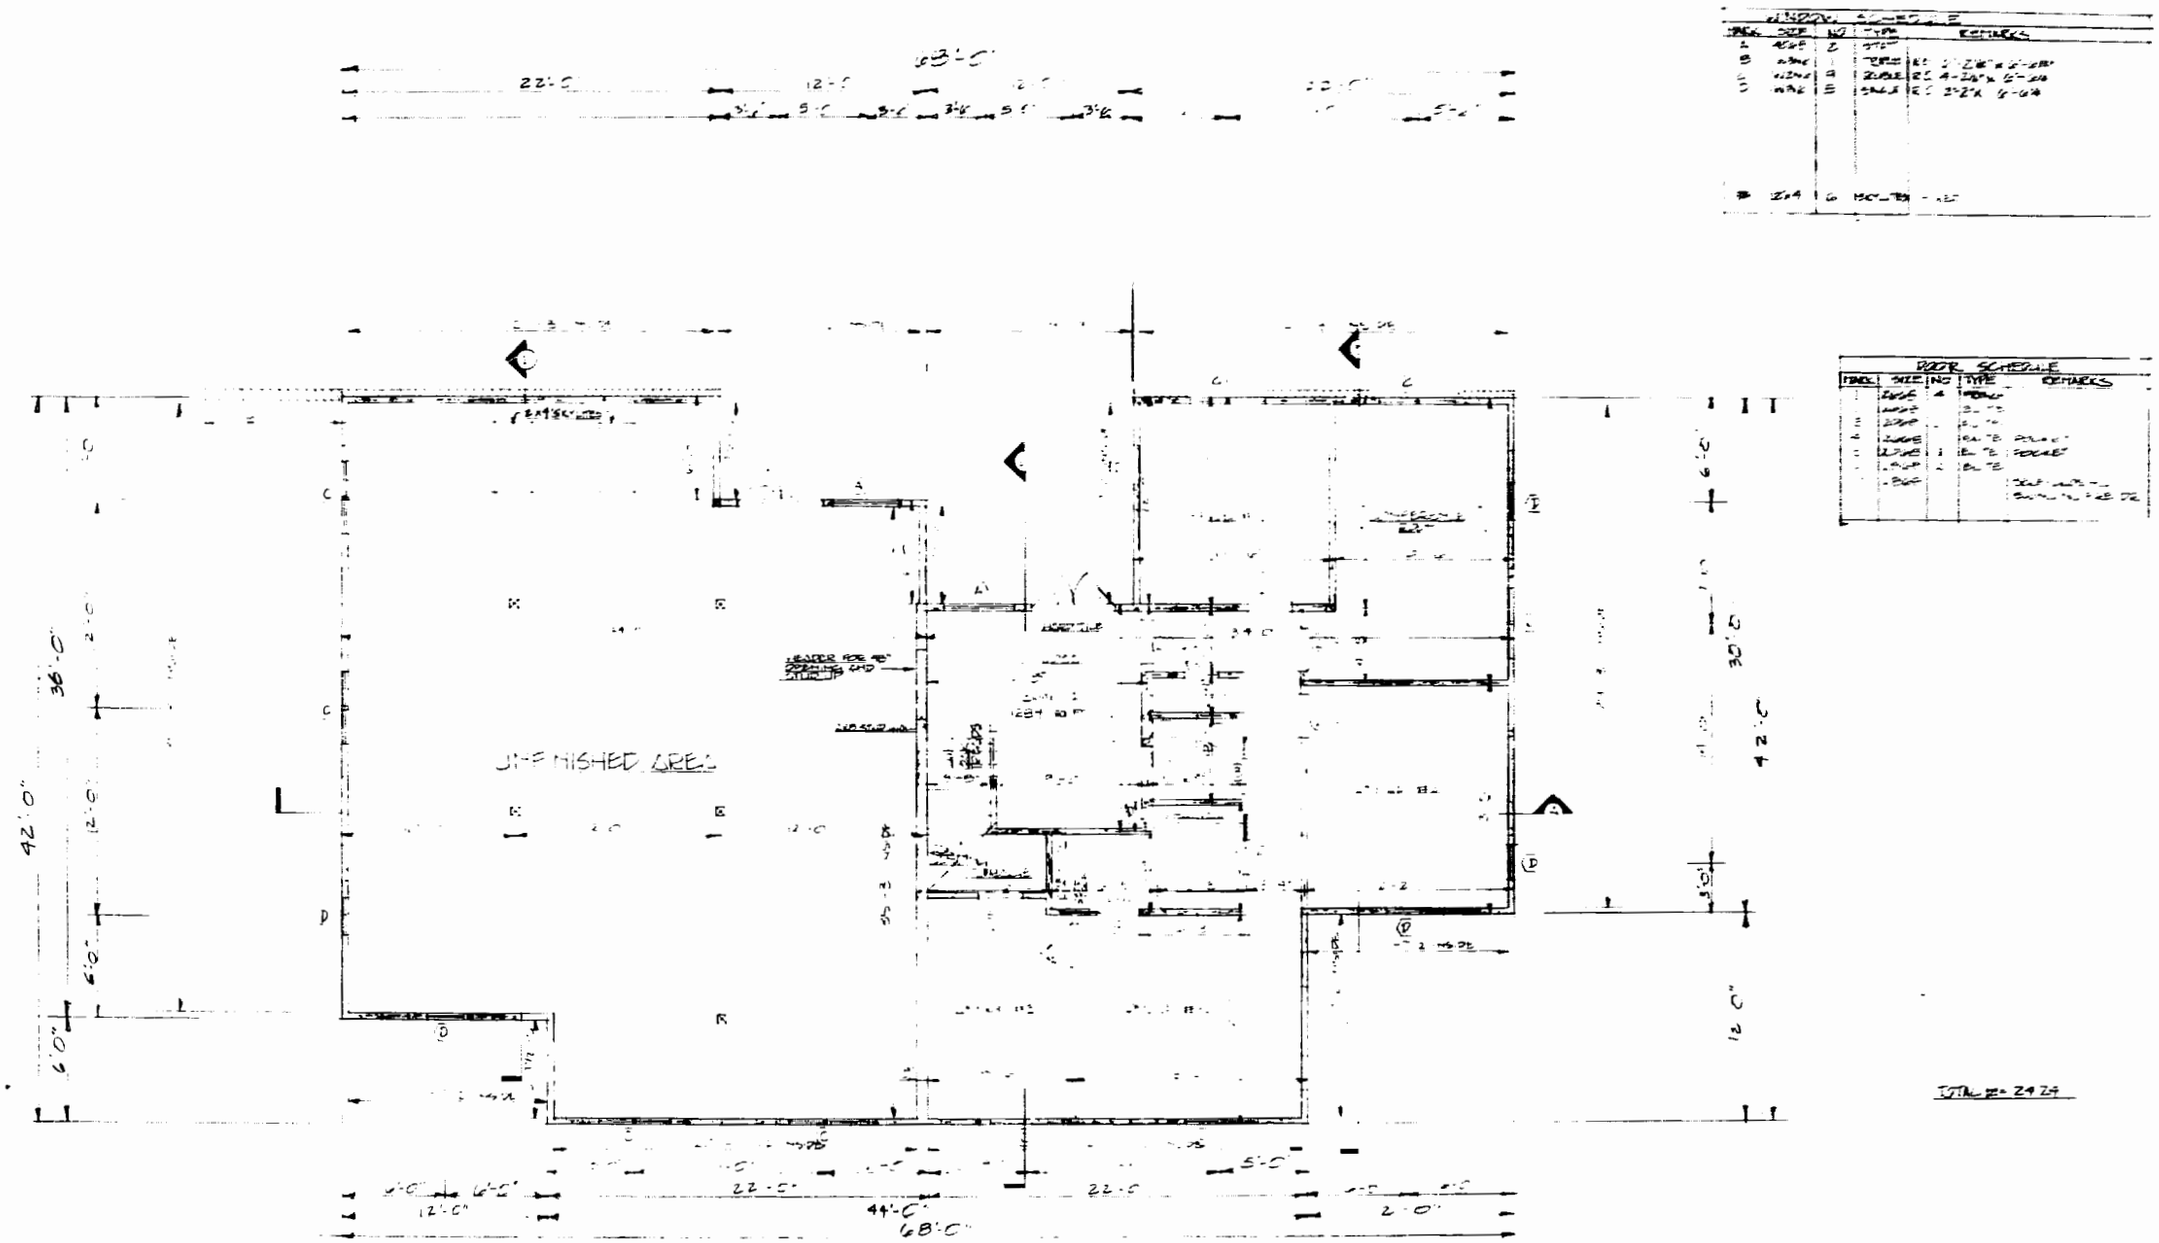

WINDOW SCHEDULE				
MARK	SIZE	NO	TYPE	REMARKS
1	[illegible]	2	[illegible]	
2	[illegible]	1	[illegible]	[illegible]
3	[illegible]	4	[illegible]	[illegible]
4	[illegible]	5	[illegible]	[illegible]
[illegible]	[illegible]	6	[illegible]	[illegible]

DOOR SCHEDULE				
MARK	SIZE	NO	TYPE	REMARKS
1	[illegible]	4	[illegible]	
2	[illegible]		[illegible]	
3	[illegible]		[illegible]	
4	[illegible]		[illegible]	[illegible]
5	[illegible]	1	[illegible]	[illegible]
6	[illegible]	2	[illegible]	
7	[illegible]			[illegible]

TOTAL = 24 24

[illegible] 19th [illegible] May 1986
DB [illegible] 302 [illegible] 303
Helmer Ward [illegible]

EXHIBIT B

[illegible] GRIFFITH BUILDER INC
WILLIAMSBURG VIRGINIA
QUARTERLAND COMMONS
BLDG B [illegible]
SHEET 2 of 9

1992 W