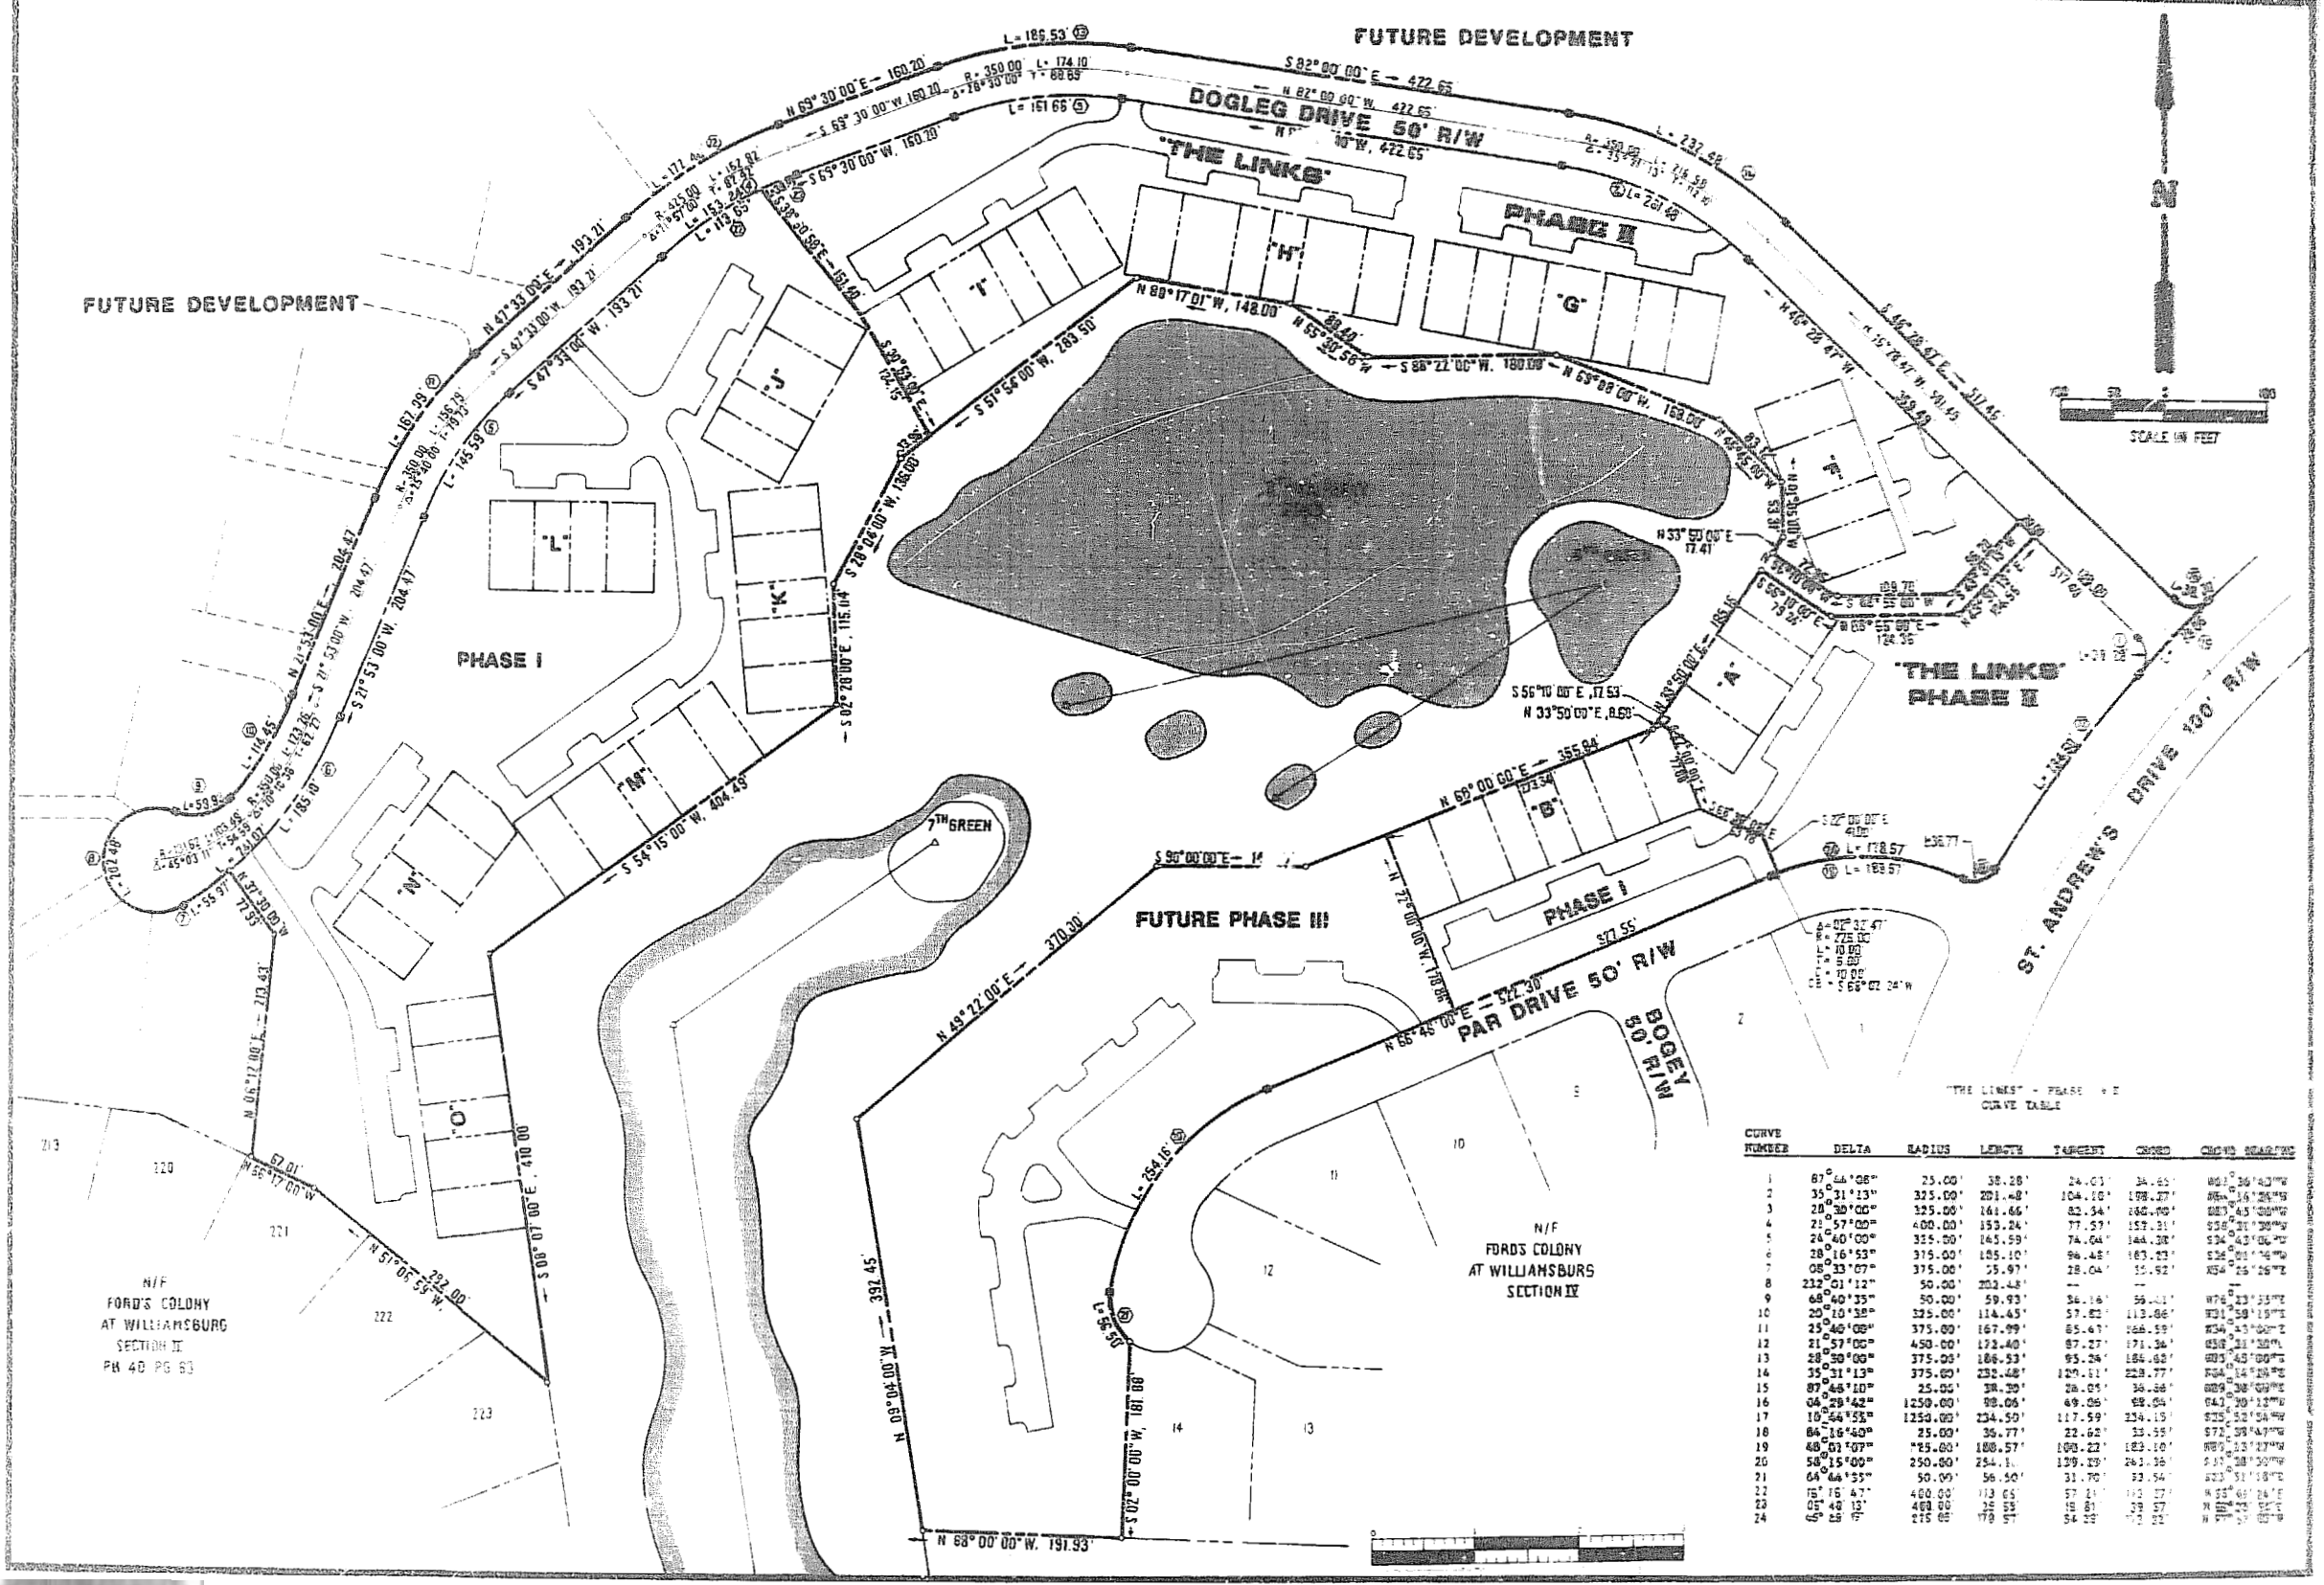

"THE LINKS" - PHASE II
CURVE TABLE

CURVE NUMBER	DELTA	RADIUS	LENGTH	TANGENT	CHORD	CHORD BEARING
1	87°44'06"	25.00'	38.28'	24.01'	34.65'	N61°36'43"W
2	35°31'13"	325.00'	201.48'	104.18'	198.27'	N86°16'26"W
3	28°30'00"	325.00'	161.66'	82.54'	160.00'	S83°45'00"W
4	21°57'00"	400.00'	153.24'	77.59'	152.31'	S56°01'30"W
5	24°40'00"	335.00'	145.59'	74.04'	144.38'	S34°42'00"W
6	28°16'53"	375.00'	185.10'	94.48'	183.23'	S28°01'14"W
7	08°33'07"	375.00'	55.97'	28.04'	55.92'	N54°25'26"E
8	232°01'12"	50.00'	202.48'	--	--	--
9	68°40'35"	50.00'	59.93'	34.16'	56.43'	N76°33'55"E
10	20°10'38"	325.00'	114.45'	57.82'	113.86'	N31°58'19"E
11	25°40'08"	375.00'	167.99'	85.41'	166.59'	N34°45'02"E
12	21°57'00"	450.00'	172.40'	87.27'	171.34'	S56°01'30"W
13	28°30'00"	375.00'	186.53'	95.24'	184.62'	S83°45'00"W
14	35°31'13"	375.00'	232.48'	120.11'	228.77'	N86°16'26"W
15	87°44'10"	25.00'	38.29'	24.01'	34.66'	S61°36'38"W
16	04°29'42"	1250.00'	98.06'	49.05'	98.04'	S34°30'12"W
17	10°44'55"	1250.00'	234.50'	117.59'	234.15'	S25°52'54"W
18	84°16'40"	25.00'	36.77'	22.62'	33.55'	S71°38'47"W
19	48°01'07"	25.00'	100.57'	100.22'	103.10'	N88°23'37"W
20	58°15'00"	250.00'	254.1.	139.33'	243.36'	S 31°38'30"W
21	64°44'55"	50.00'	56.50'	31.70'	53.54'	S23°31'18"E
22	15°16'47"	400.00'	113.65'	57.24'	113.27'	N 55°46'24"E
23	05°48'13"	400.00'	26.55'	13.81'	39.57'	N 68°23'30"E
24	45°28'19"	215.65'	170.57'	54.29'	172.23'	N 37°52'02"W

AES, a professional corporation
1761 Jamestown Road, Williamsburg, Va. 23185
804-253-0040
Engineering, Planning, Surveying

GENERAL SCHEMATIC
FORD'S COLONY AT WILLIAMSBURG
"THE LINKS"-PHASE II
POWHATAN DISTRICT JAMES CITY COUNTY VIRGINIA

COMMONWEALTH OF VIRGINIA
PAUL C. SMALL
No. 1247
LAND SURVEYOR

No.	DATE	REVISION / COMMENT / NOTE	BY
2	12/14/84	REVISED BUILDING "B" PER ARCHITECTURAL CHANGES	JJS
1	10/29/84	REVISED PER ARCHITECTURAL CHANGES	JJS

Designed AES/JJS
Drawn BB
Checked PCS/WWS
Date 10/29/84
Project No. 4982
Drawing No. 2 of 4