POWHATAN VACATIONS
(FORMERLY JEANSON)

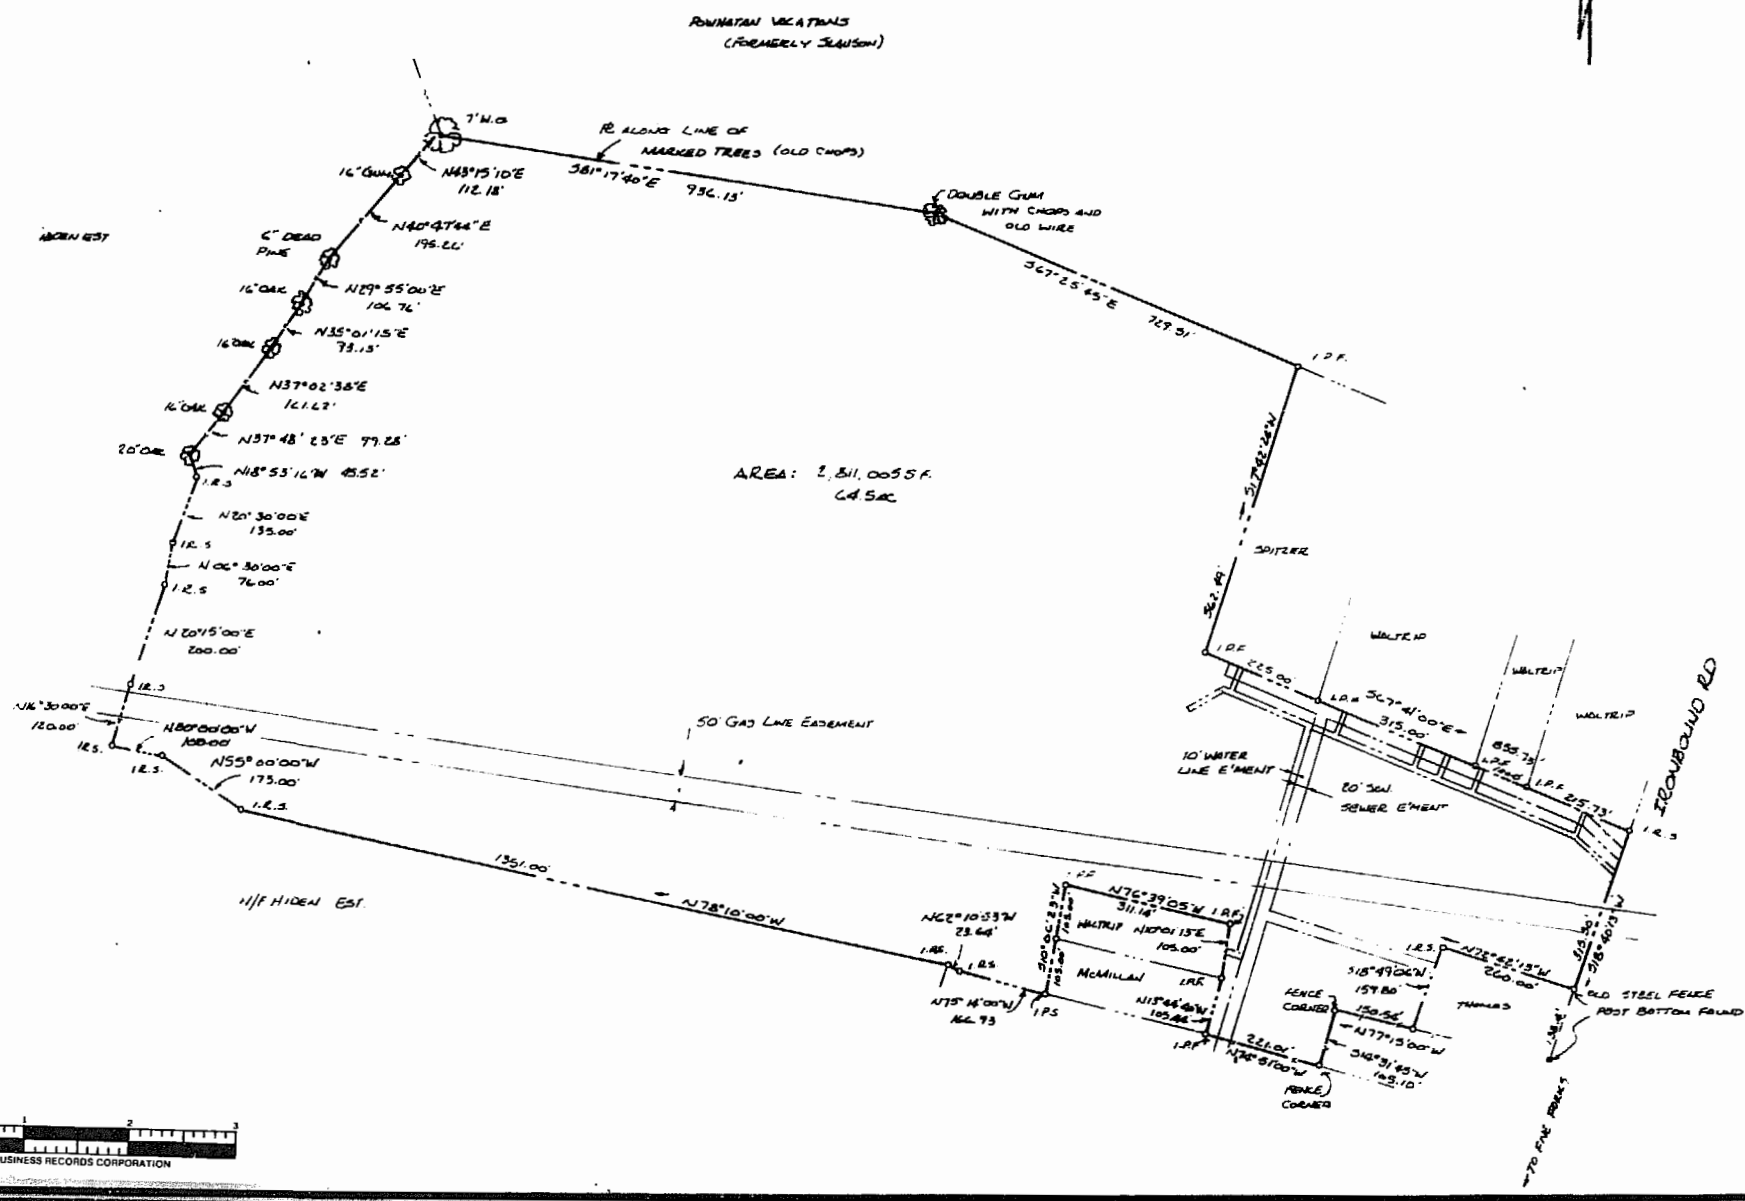

AREA: 2,811,005 S.F.
64.5 AC.

REF. 5-2-86

BUSINESS RECORDS CORPORATION

86-21

THE DeYOUNG-JOHNSON GROUP, INC.
ENGINEERS · ARCHITECTS · SURVEYORS
P.O. BOX 197 WILLIAMSBURG, VIRGINIA 23187 (804) 253-0673

DATE	DESIGNED	DRAWN	SCALE
APRIL 22, 1986			1"=200'

REF: DB 110/401
DB 70/1
DB 160/164
PB 6/17
DB 94/504
DB 165/422
PB 28/89

A SURVEY OF 64.5 ACRES OF LAND
FOR MAYO W. & ANNIE LEE WALTRIP
12.17 F.A.
JAMES CITY COUNTY, VA