


VICINITY MAP

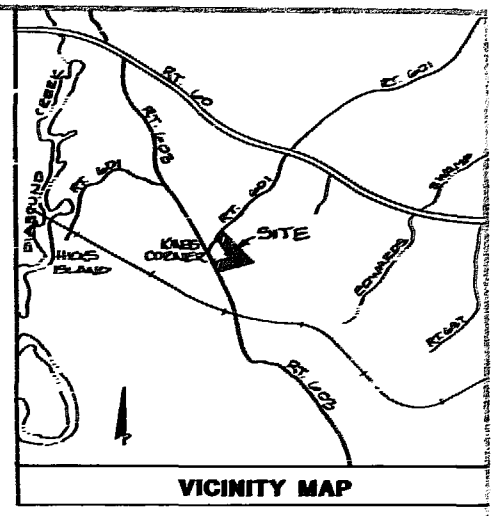


TM (10-1)(1-35)

BUSINESS RECORDS CORPORATION

3481

THE DEYOUNG-JOHNSON GROUP, INC
ENGINEERS ARCHITECTS SURVEYORS
[illegible] WILLIAMSBURG, VIRGINIA 23187 (804) 253-0673

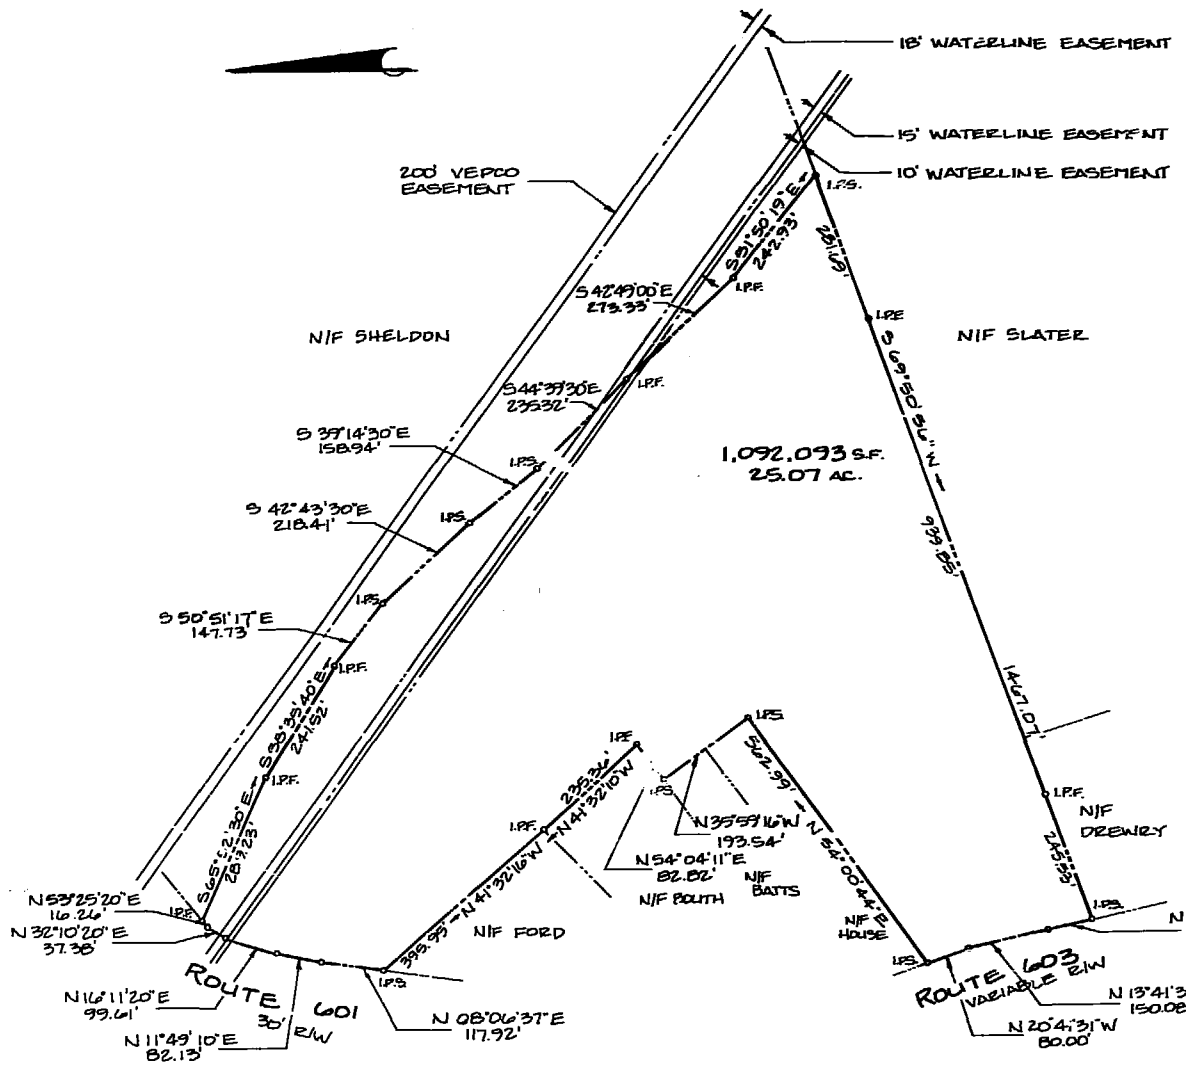DATE SEPT. 11, 1987 | DESIGNED | DRAWN | SCALE 1"=200'

COMMONWEALTH OF VIRGINIA
LEWIS J. DEYOUNG
CERTIFICATE NO
1279
CERTIFIED LAND SURVEYOR

11:15 am.
Recorded 16th day of Sept. 1987
in B. No 362 pages 255
Helen S. Ward Clerk

# A SURVEY OF 25.07 ACRES OF LAND FOR CONVEYANCE TO

## JAMES O. & FRANCES J. FORD

JAMES CITY COUNTY, VIRGINIA