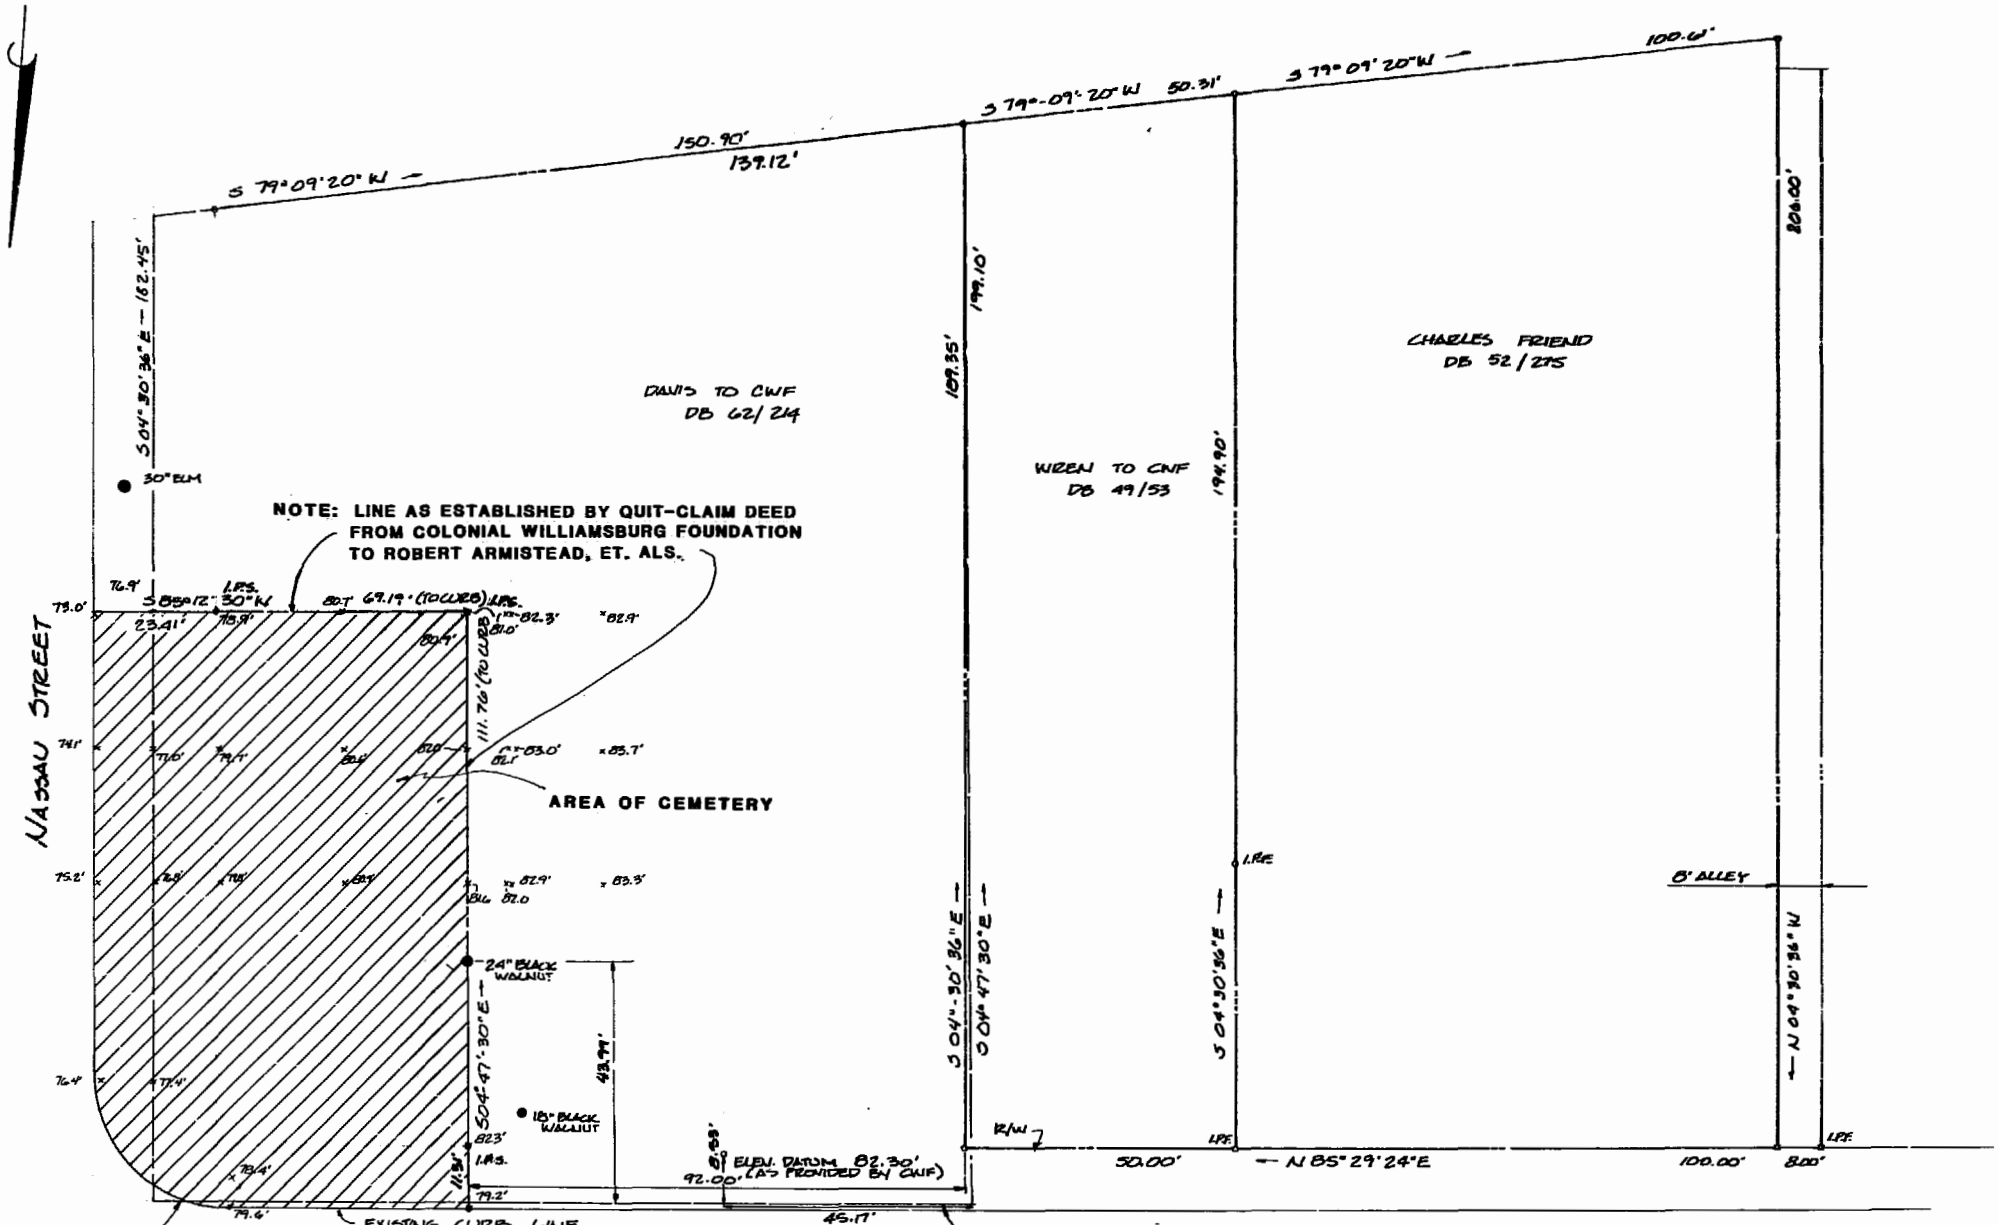

0 1 2 3
BUSINESS RECORDS CORPORATION

0' 20' 40' 60'
FEET
SCALE: 1" = 20'

ALL ELEVATIONS AT GRADE SURFACE, DATUM PROVIDED BY COLONIAL WILLIAMSBURG FOUNDATION.

REV. JUNE 23, 1987 VCB
REV. JUNE 2, 1987 VCB
REV. MAY 20, 1987 VCB
REV. MAY 1, 1987 VCB

1025A

THE DeYOUNG-JOHNSON GROUP INC
ENGINEERS ARCHITECTS SURVEYORS

APRIL 23, 1987 | DATE | DESIGNED | DRAWN VCB | SCALE

COMMONWEALTH OF VIRGINIA
JOHN D. EVANS
CERTIFICATE No. 12/9
CERTIFIED LAND SURVEYOR

3705
Recorded 6th day of Oct-1987
in
D. B. No. 81 ; pages 307
Helen S. Ward

A SURVEY OF THE AREA
QUIT-CLAIMED BY COLONIAL WILLIAMSBURG FOUNDATION
TO ROBERT T. ARMISTEAD, ET. ALS.

WILLIAMSBURG, VA