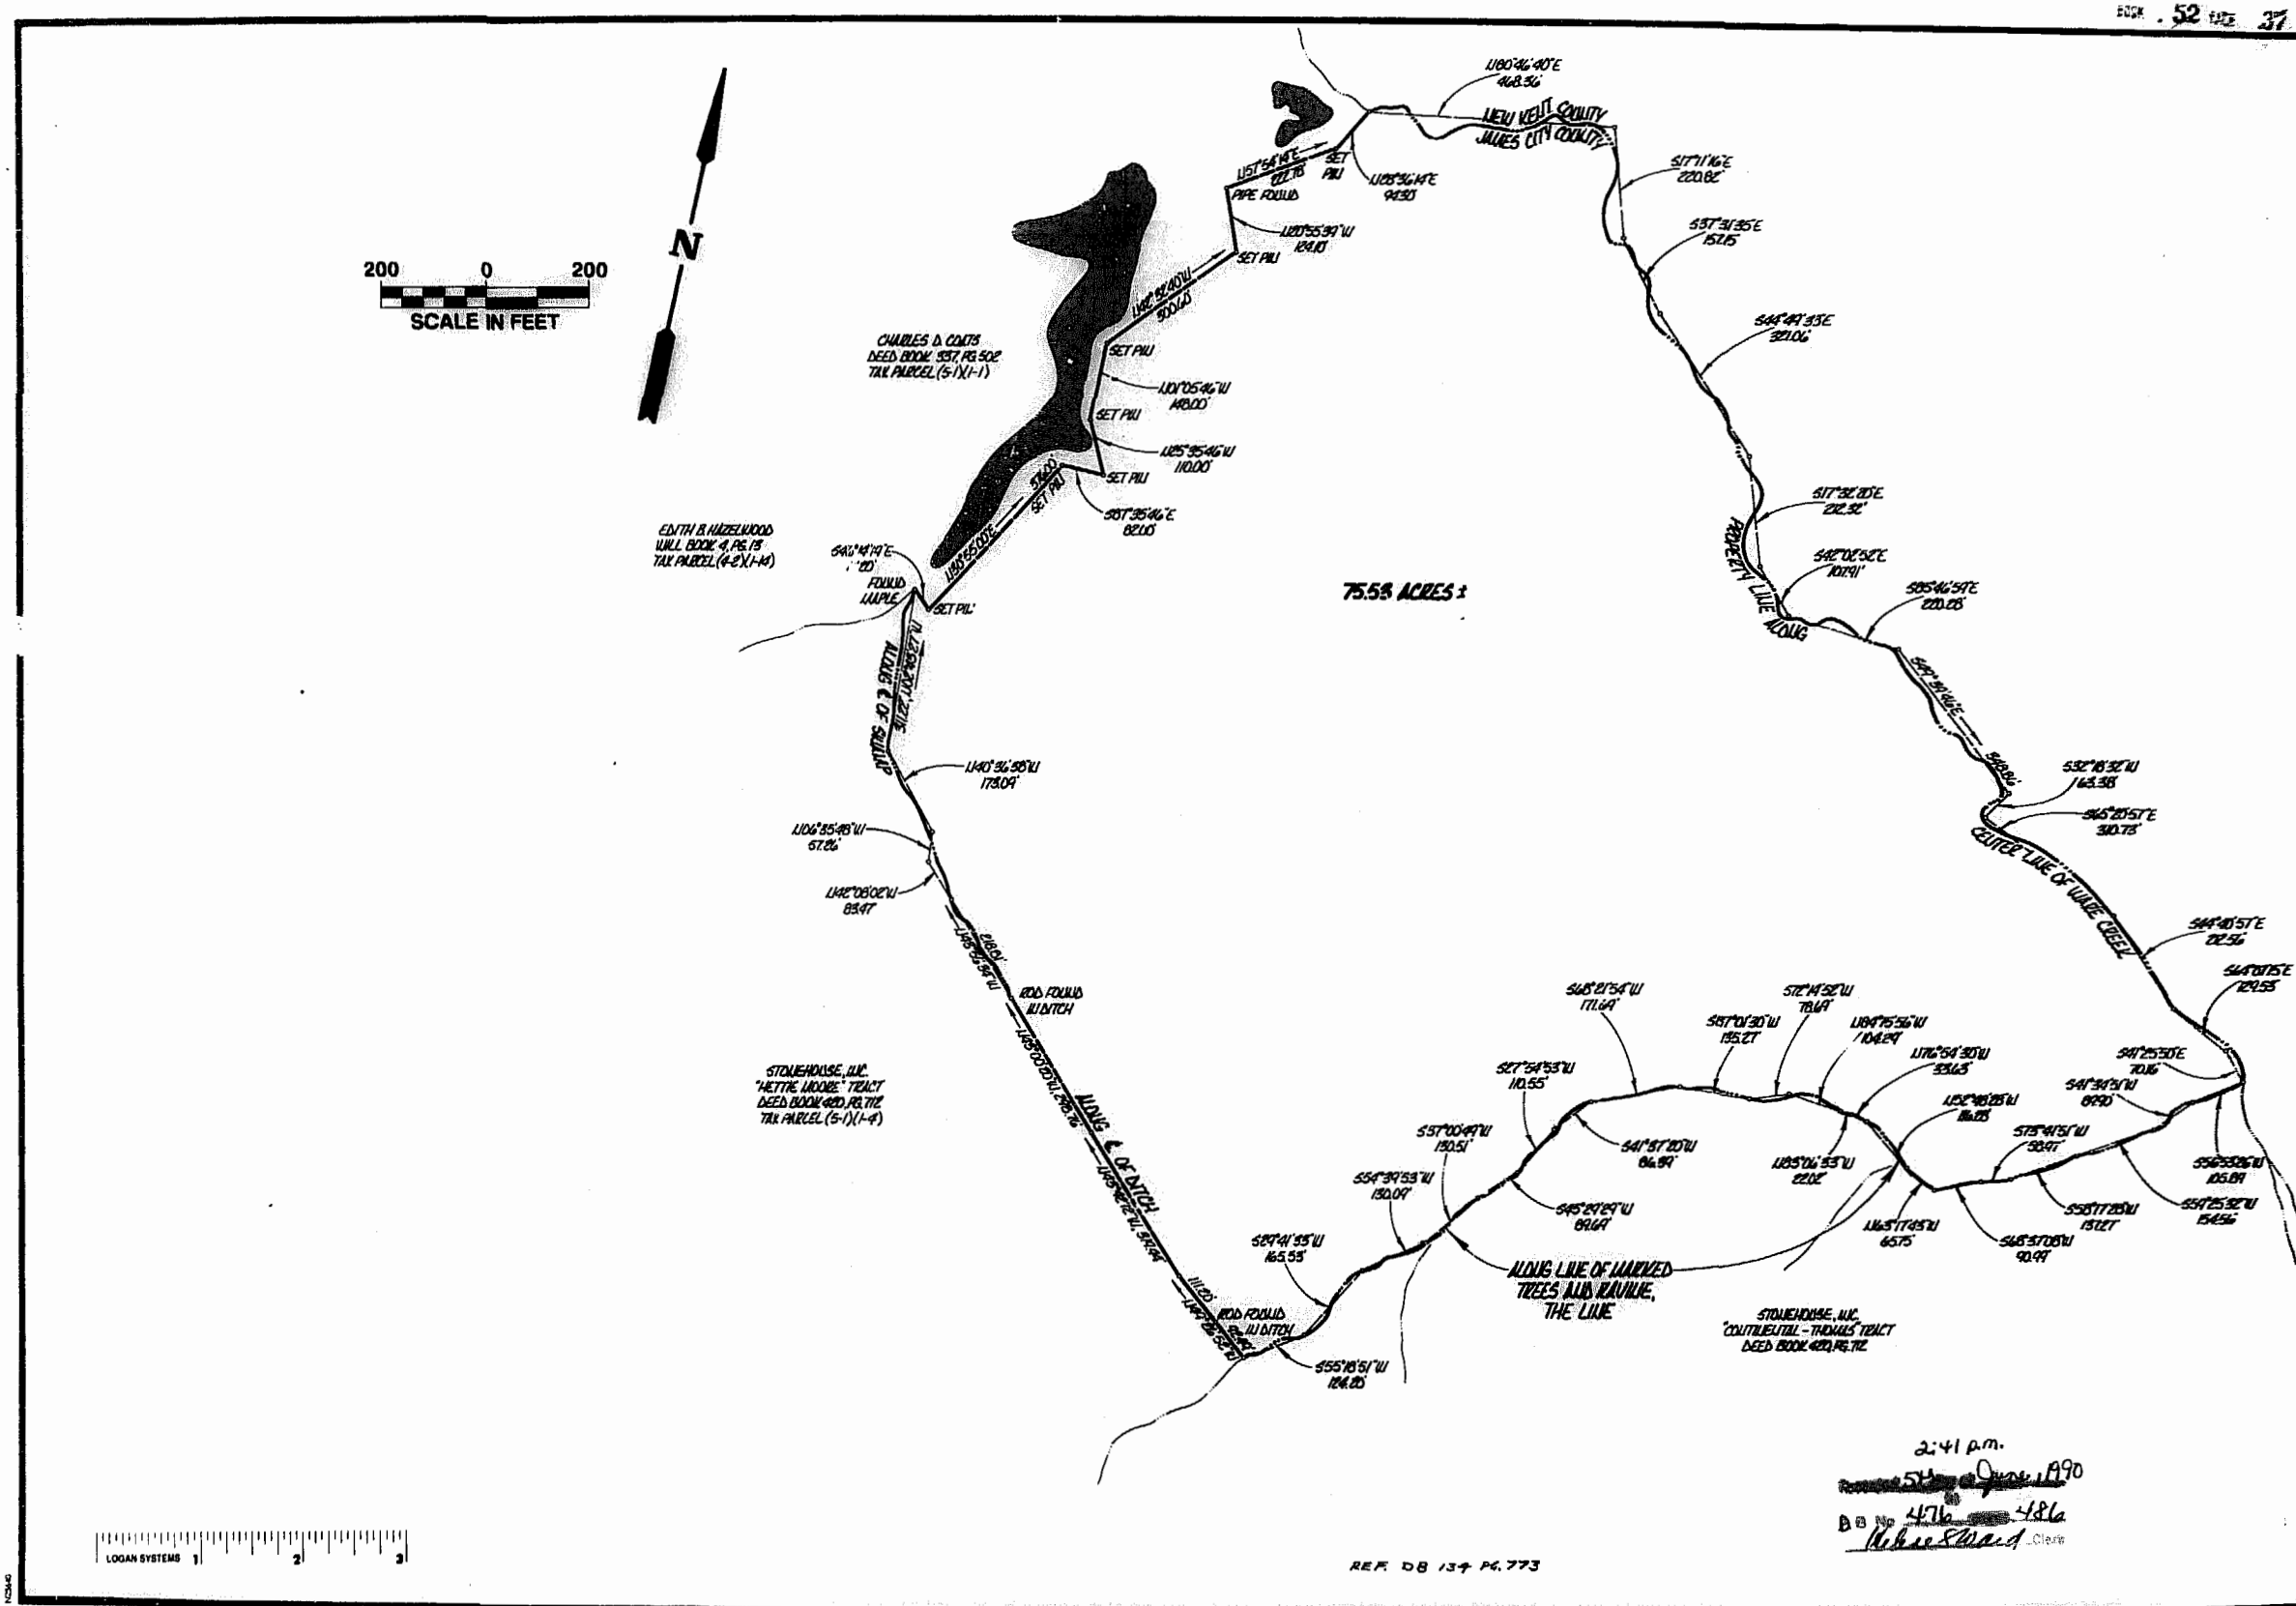

AES, a professional corporation
5248 Olde Towne Road, Suite 1
Williamsburg, Virginia 23105
(804) 253-0040
Engineering, Planning, Surveying

PLAT OF SURVEY
A PARCEL CONTAINING
75.53 ACRES±
OWNED BY F.L. FERNANDEZ

STONEHOUSE DISTRICT JAMES CITY COUNTY VIRGINIA

COMMONWEALTH OF VIRGINIA
G. T. WILSON, JR.
CERTIFICATE No. 1183
CERTIFIED LAND SURVEYOR

No.	DATE	REVISION / COMMENT / NOTE	BY

Designed	Drawn
GTW	GSW
Scale 1" = 200'	Date 5/17/89
Project No. 7284	
Drawing No.	

53/87