COR 16

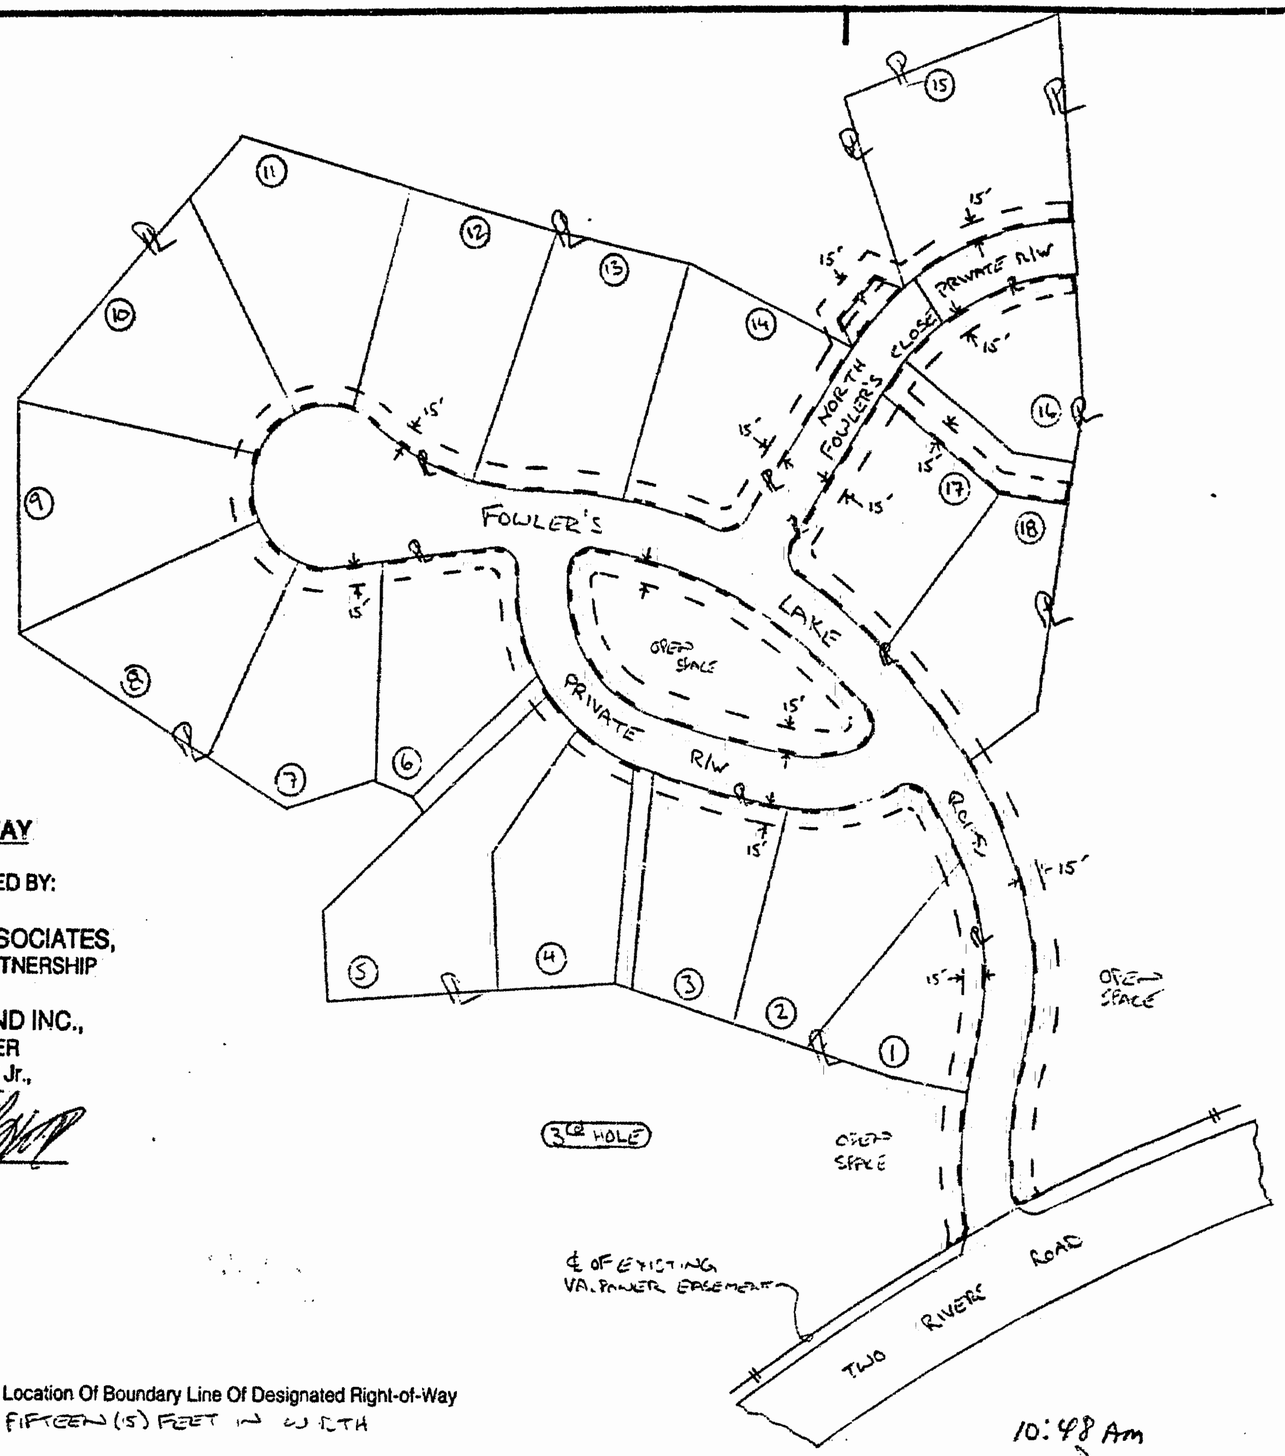

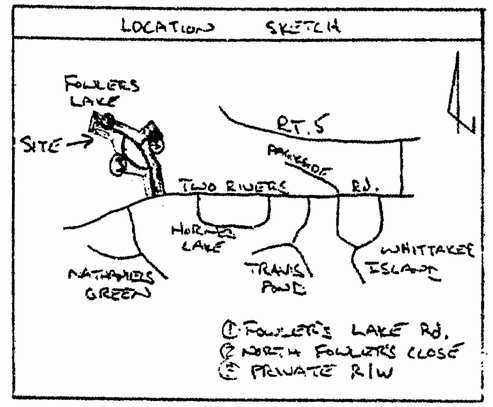

RIGHT-OF-WAY

ON PROPERTY OWNED BY:

GOVERNOR'S LAND ASSOCIATES,
A VIRGINIA GENERAL PARTNERSHIP

BY GOVERNOR'S LAND INC.,
GENERAL PARTNER
C. LEWIS WALTRIP, Jr.,
VICE PRESIDENT

OWNER'S INITIALS:

Legend

— — — Location Of Boundary Line Of Designated Right-of-Way
FIFTEEN (15) FEET IN WIDTH

—‖— EXISTING VA. POWER RIGHT-OF-WAY

PLAT RECORDED IN
P.B. NO. 56 PAGE 66

10:48 Am

Recorded 4th day of Dec. 1992
in
D.B. No. 594 : 467
Clerk

PAGE 5 of 5

No. 37556910
Rev. A

VIRGINIA POWER

Plat To Accompany Right-Of-Way Agreement

Virginia Electric and Power Company

UNDERGROUND		
District		
WILLIAMSBURG		
District-~~Township-Borough~~	County-~~City~~	State
POWHATAN	JAMES CITY	VIRGINIA
Office	Plat Number	
WILLIAMSBURG	28-92-0097	
Estimate Number	Grid Number	
28-211-00379	M1536	
Date 12/1/92	By	