GREENSPRINGS PLANTATION
SANITARY SEWER EASEMENT
AND CONSERVATION EASEMENT

SCALE: 1" = 50'

JAMES CITY COUNTY, VIRGINIA

SEE SHEET C6 FOR CONTINUATION

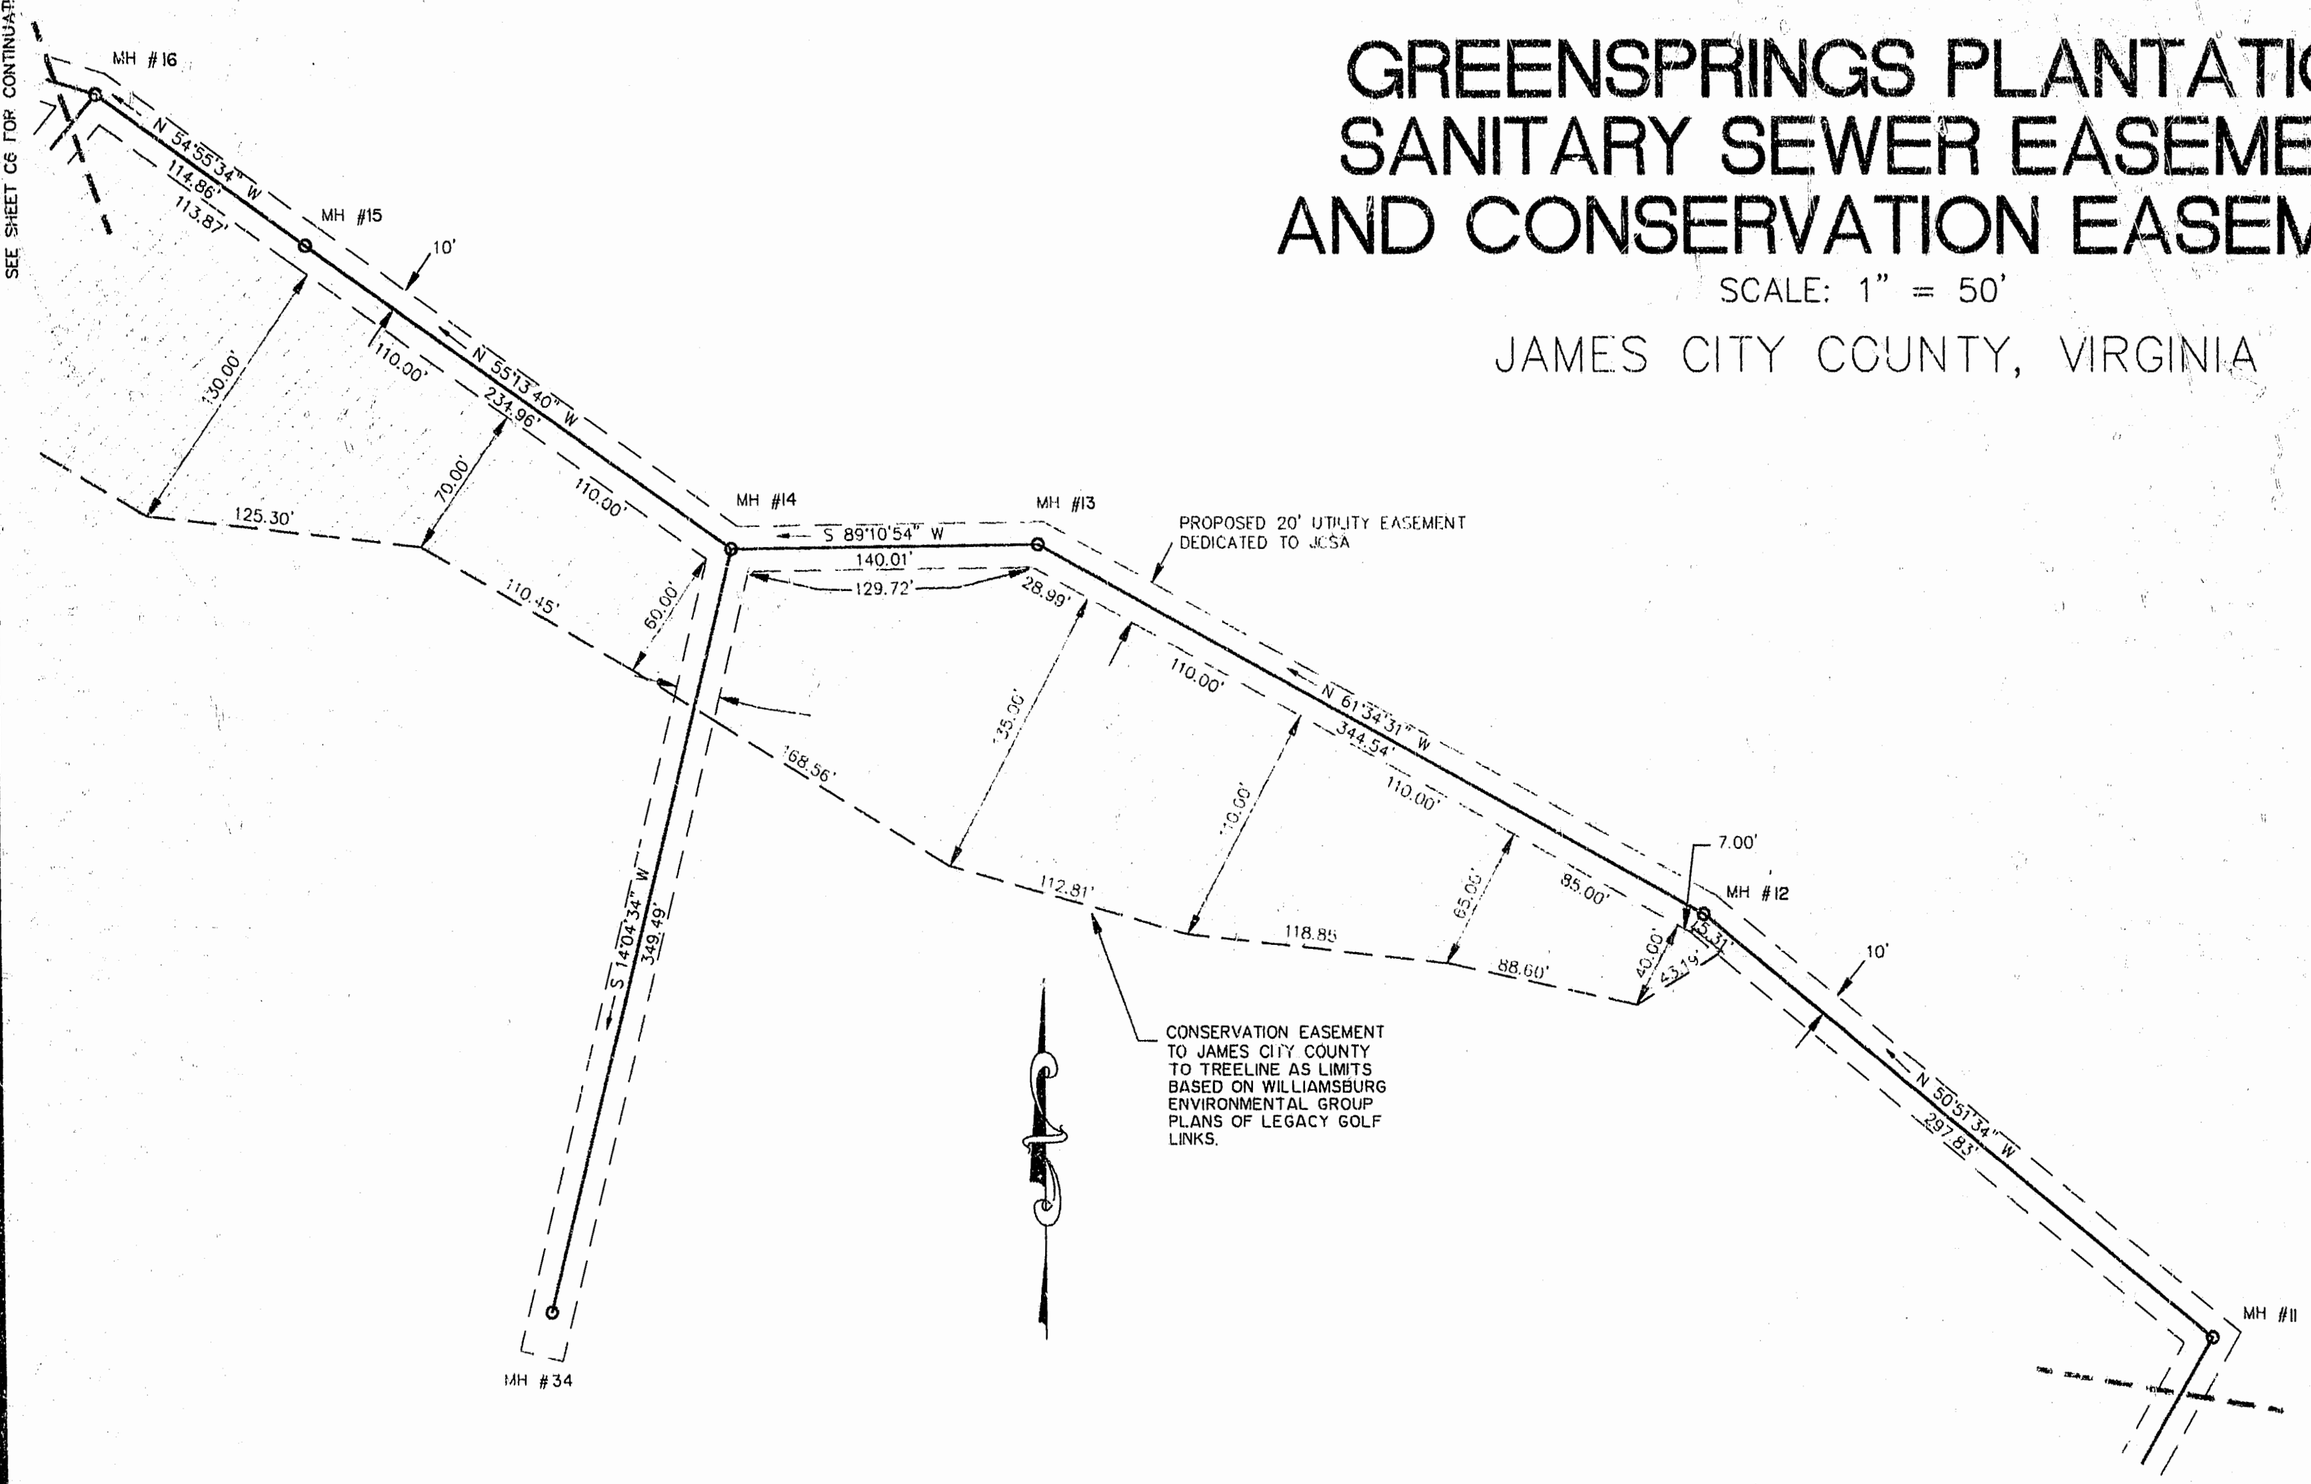

SEE SHEET C4 FOR CONTINUATION

GRAPHIC SCALE

50 0 25 50 100 200

(IN FEET)

1 inch = 50 ft.

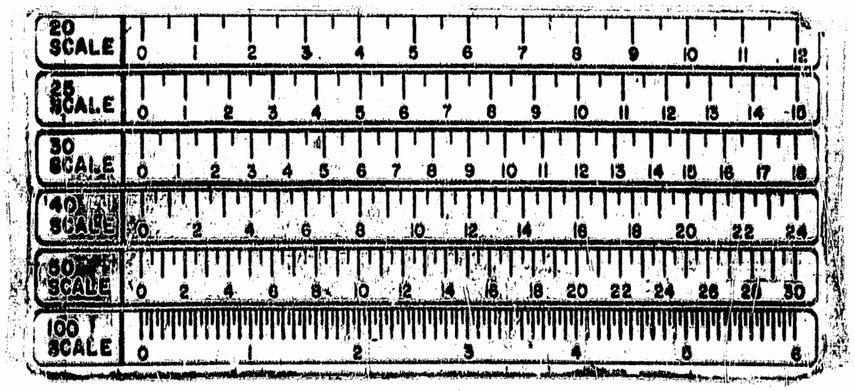

8:56 Am

rded 15th day of Dec. 1994

D. B. No. 718 pages 566

Clerk

Rickmond Engineering, Inc.
1843 Merrimac Trail
Williamsburg VA 23185
(804)229-1776 or 875-1785
Civil Engineering
Environmental Engineering
Land Surveying

Date: 2/4/94 Project No. 94108 Sheet No. C5