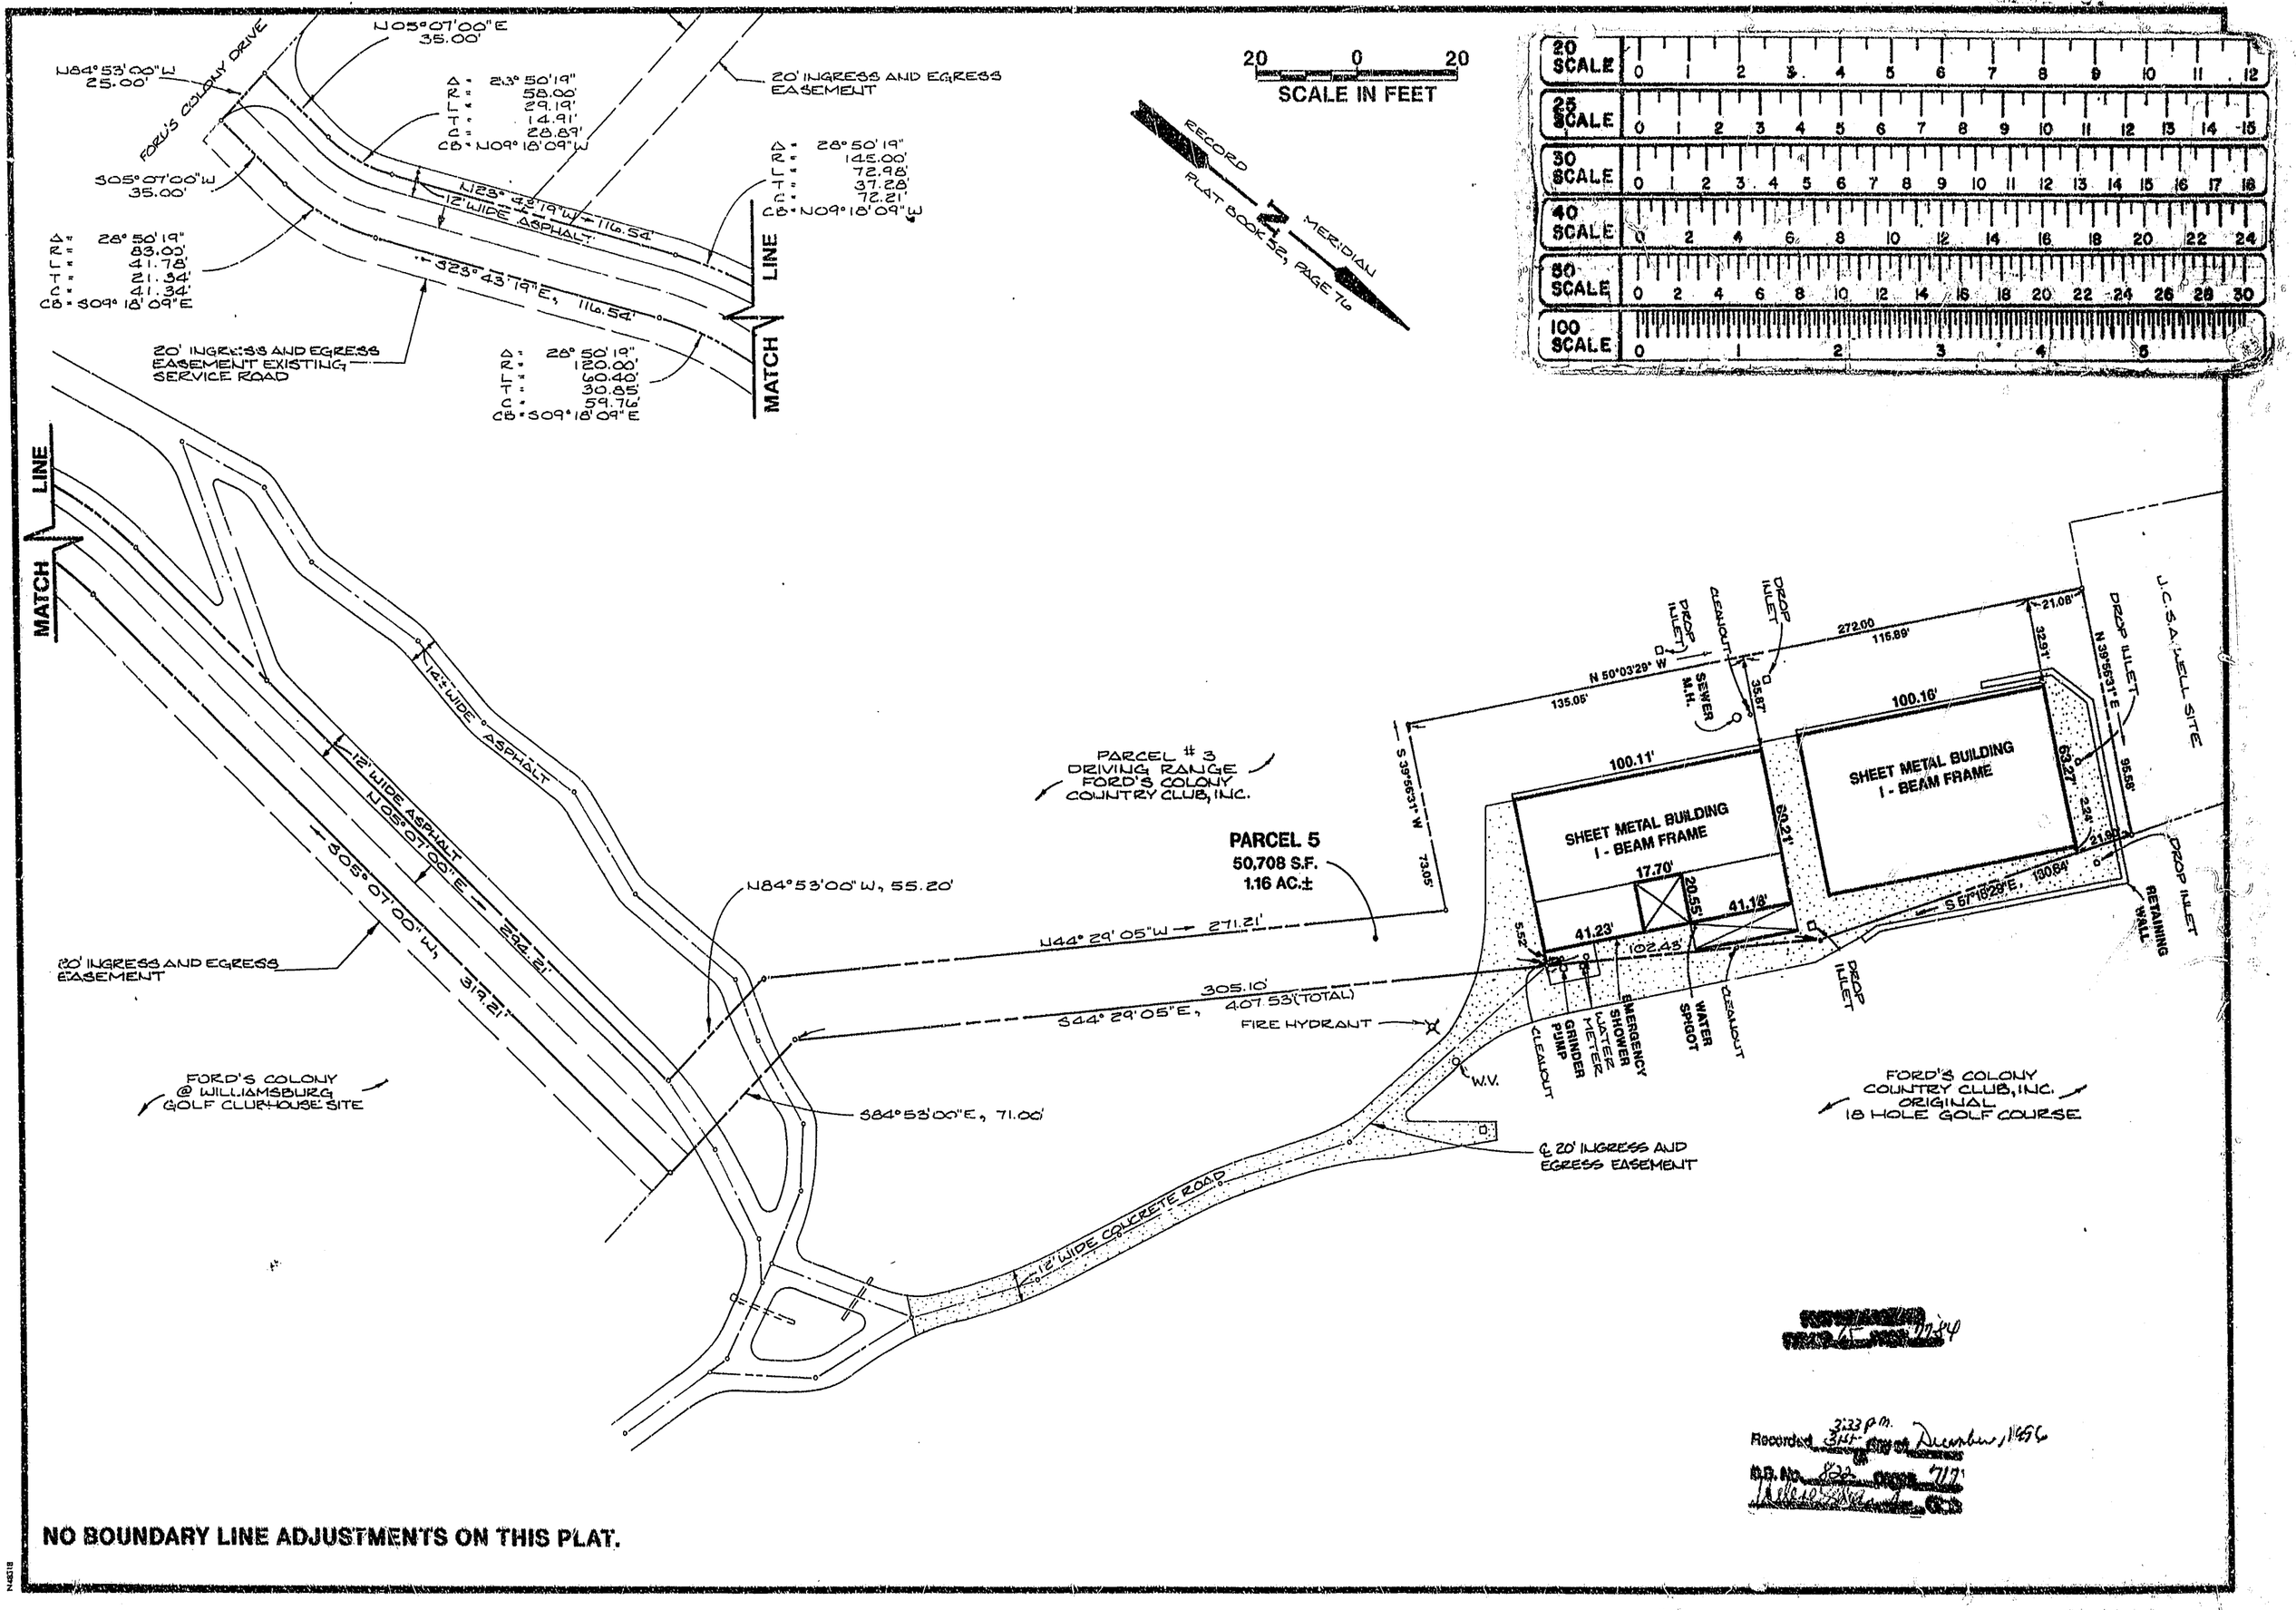

NO BOUNDARY LINE ADJUSTMENTS ON THIS PLAT.

Recorded 3:33 p.m. this 3rd day of December, 1996

D.B. No. 682 PAGE 717

Teste: [illegible] Clerk

N:\6518

CONSULTING ENGINEERS

5248 Olde Towne Road, Suite 1
Williamsburg, Virginia 23188
(804) 253-0040
Fax (804) 220-8994

PLAT OF SURVEY
AND BOUNDARY LINE ADJUSTMENT
PREPARED FOR
FORD'S COLONY COUNTRY CLUB, INC.
GOLF CART STORAGE BUILDINGS
PARCEL 5
POWHATAN DISTRICT JAMES CITY COUNTY VIRGINIA

COMMONWEALTH OF VIRGINIA
8-8-96
G. T. WILSON, JR.
CERTIFICATE No. 1183
CERTIFIED LAND SURVEYOR

No.	DATE	REVISION / COMMENT / NOTE	BY

Designed SOW	Drawn RMJ
Scale 1"=20'	Date 8/9/96
Project No. 5652	
Drawing No. 8 of 8	