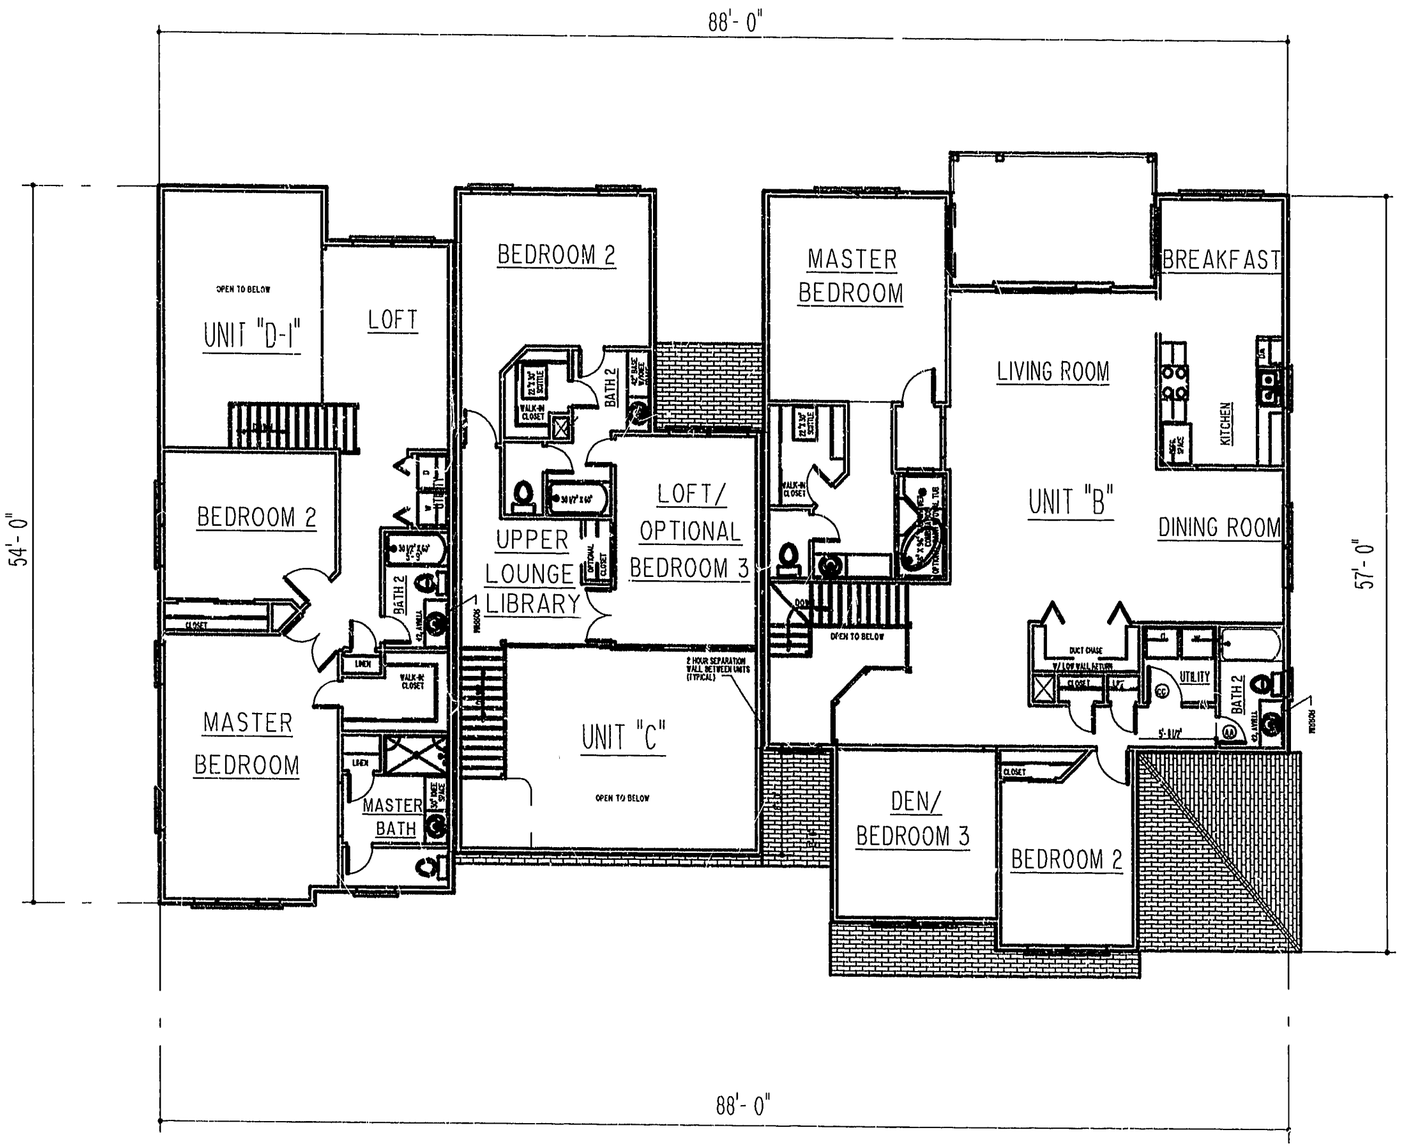

SECOND FLOOR PLAN MODEL 400 SCALE: 1/8" = 1'-0"

COMMONWEALTH OF VIRGINIA
3.26.1998
RALF SIMON
No. 1572
LAND SURVEYOR

EXHIBIT "C" PHASE 1

FAIRWAYS VILLAS

AT

GREEN SPRINGS, A CONDOMINIUM

FOR

GREEN SPRINGS DEVELOPMENT, L.C.

BERKELEY DISTRICT JAMES CITY COUNTY, VIRGINIA

PLAT RECORDED IN P.B. NO. 68 PAGE 95-109

Hassell&Folkes, P.C. Engineers Surveyors Planners Chesapeake, VA.23320 (757)547-9531	SIZE C	CONTRACT NO 95-079	DISK/BOX 37E/15	FILENAME FW2FLR.DWG	REV.
	SCALE: 1/8" = 1"		DATE: 12/08/97	SHEET 9 of 15	

1:39 p.m. Recorded 1st day of April 1998
DOCUMENT # 980005806
Helen S. Ward Clerk