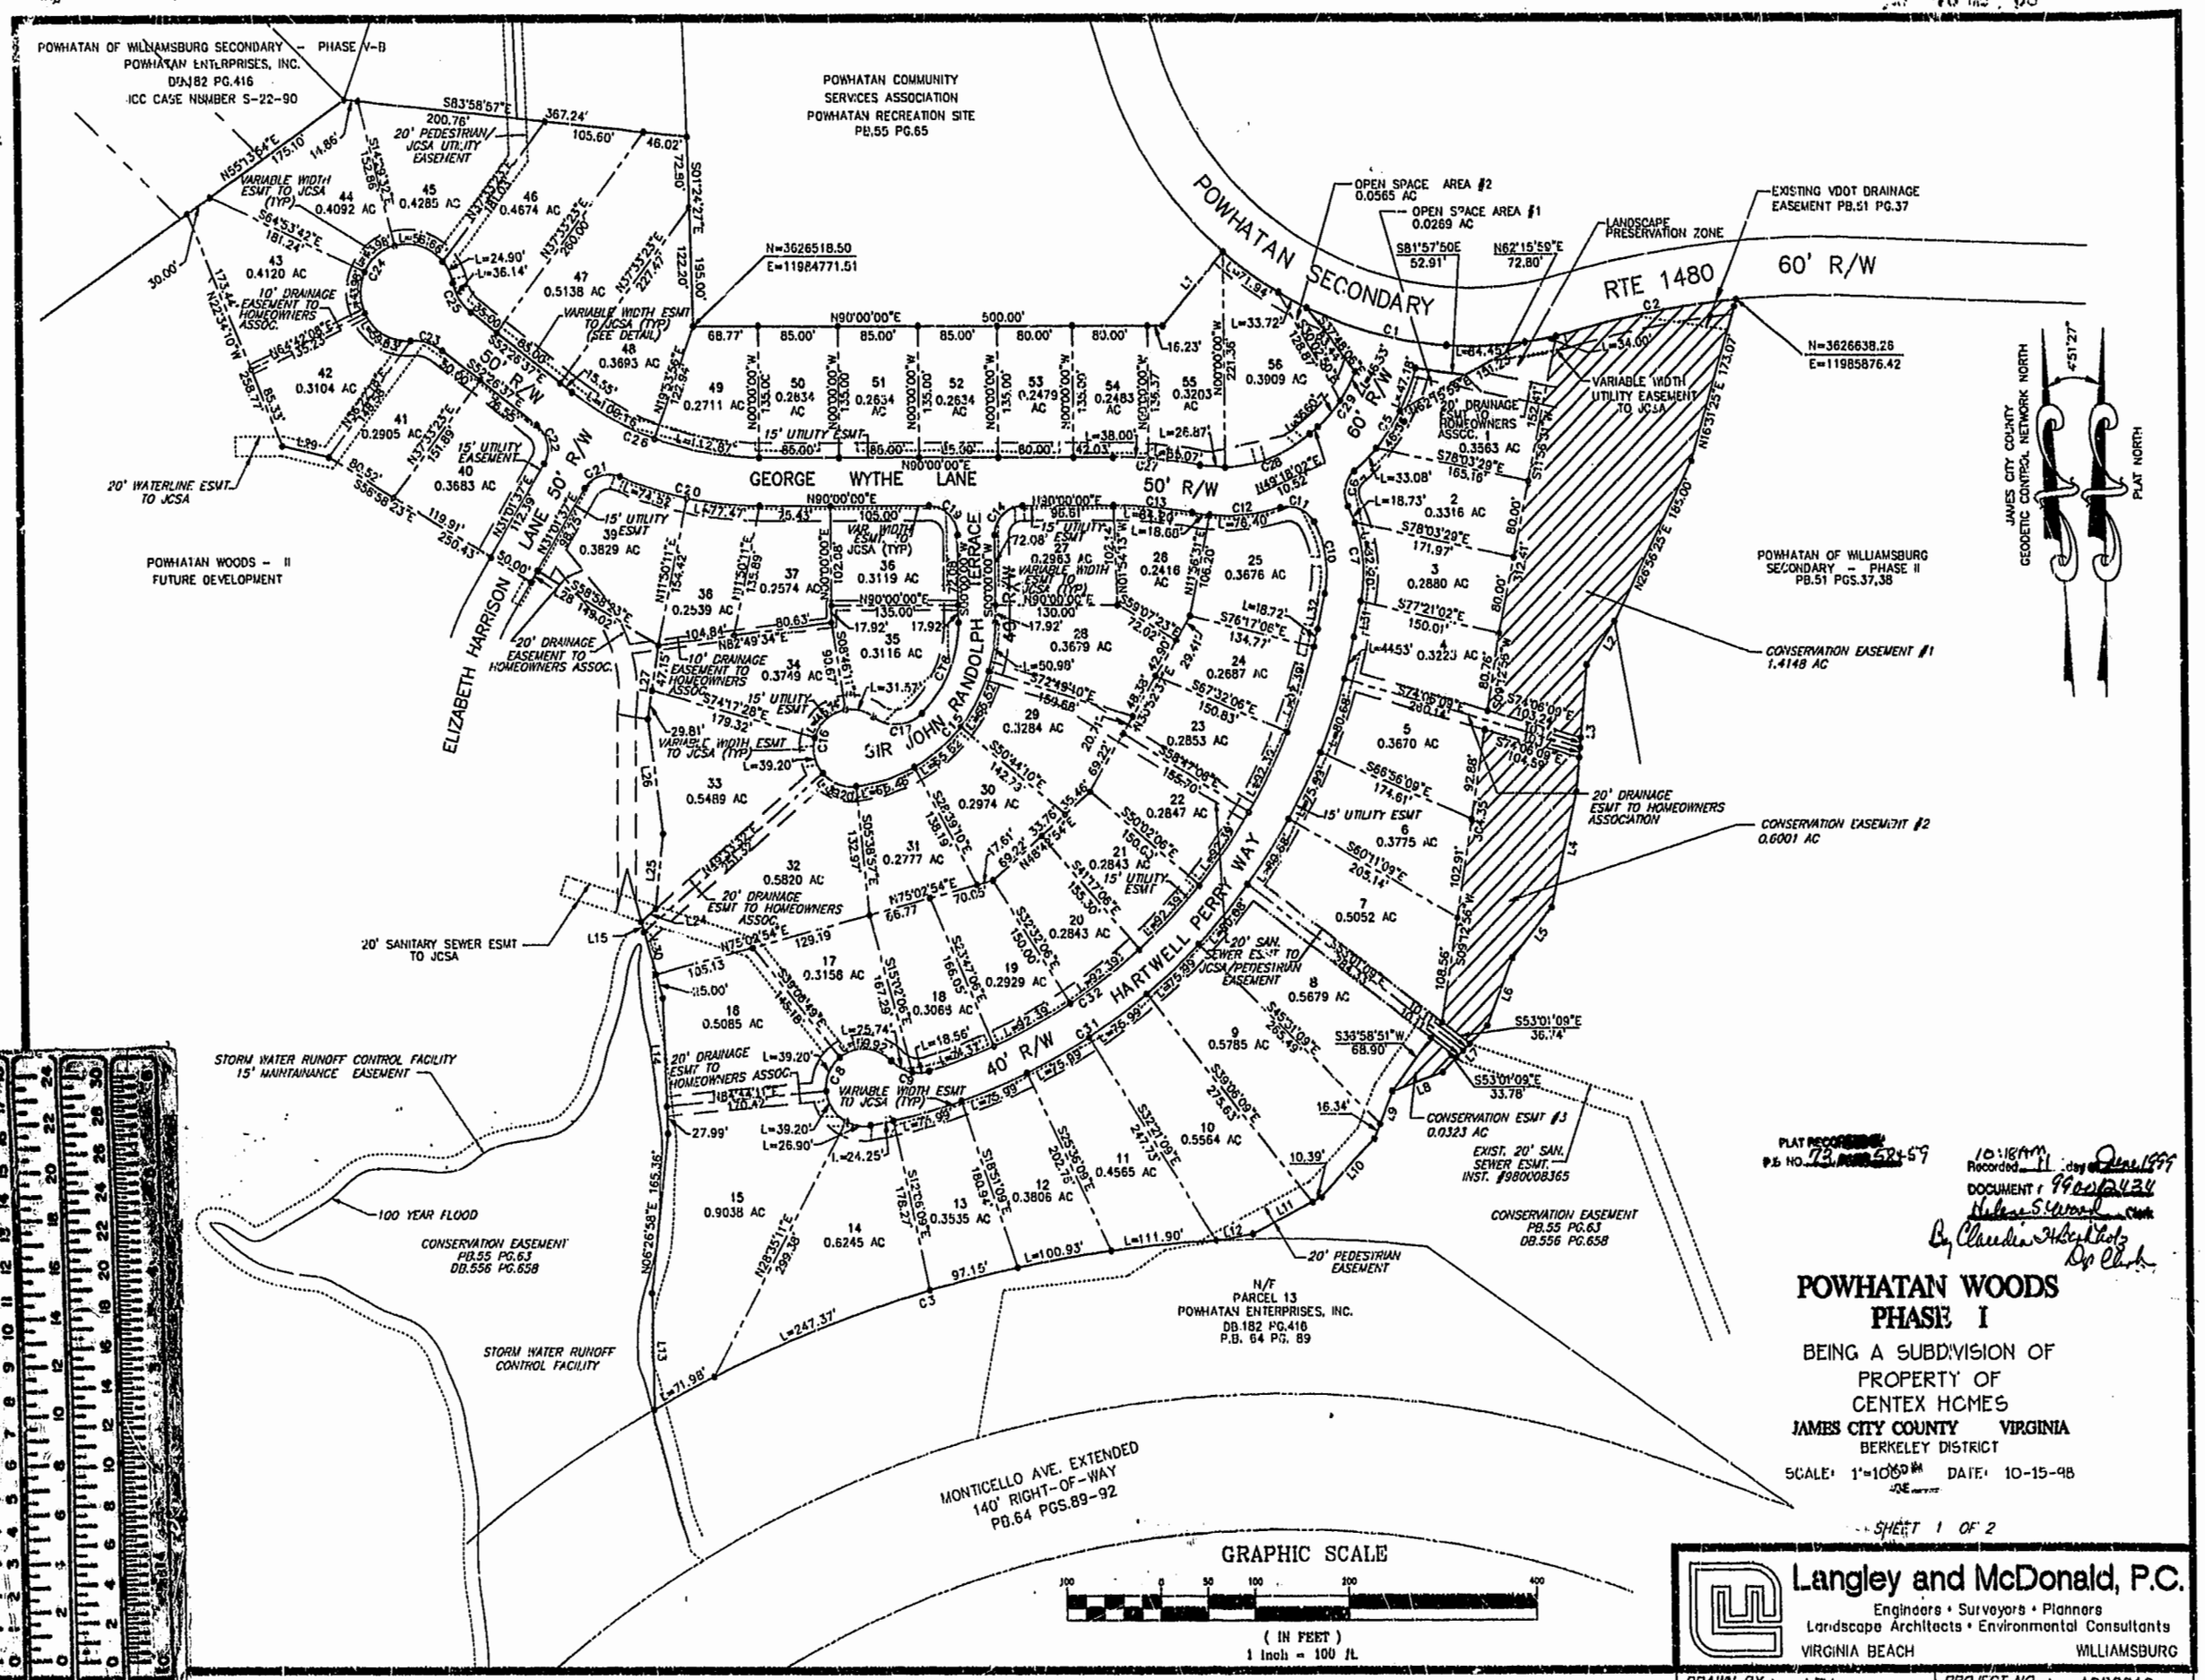

PLAT RECORDED
P.B. NO. 73 PAGE 58-59
10:18 AM
Recorded 11 day of June 1999
DOCUMENT # 990012434
Helene S. Wood Clerk
By Claudia H. Bachholz Dep Clerk

POWHATAN WOODS PHASE I

BEING A SUBDIVISION OF PROPERTY OF CENTEX HOMES

JAMES CITY COUNTY VIRGINIA

BERKELEY DISTRICT

SCALE: 1"=100' DATE: 10-15-98

SHEET 1 OF 2

Langley and McDonald, P.C.

Engineers • Surveyors • Planners
Landscape Architects • Environmental Consultants
VIRGINIA BEACH WILLIAMSBURG

DRAWN BY :	LFV	PROJECT NO. :	1980019
CHKD. BY :	AJR	DWG NO. :	7326W