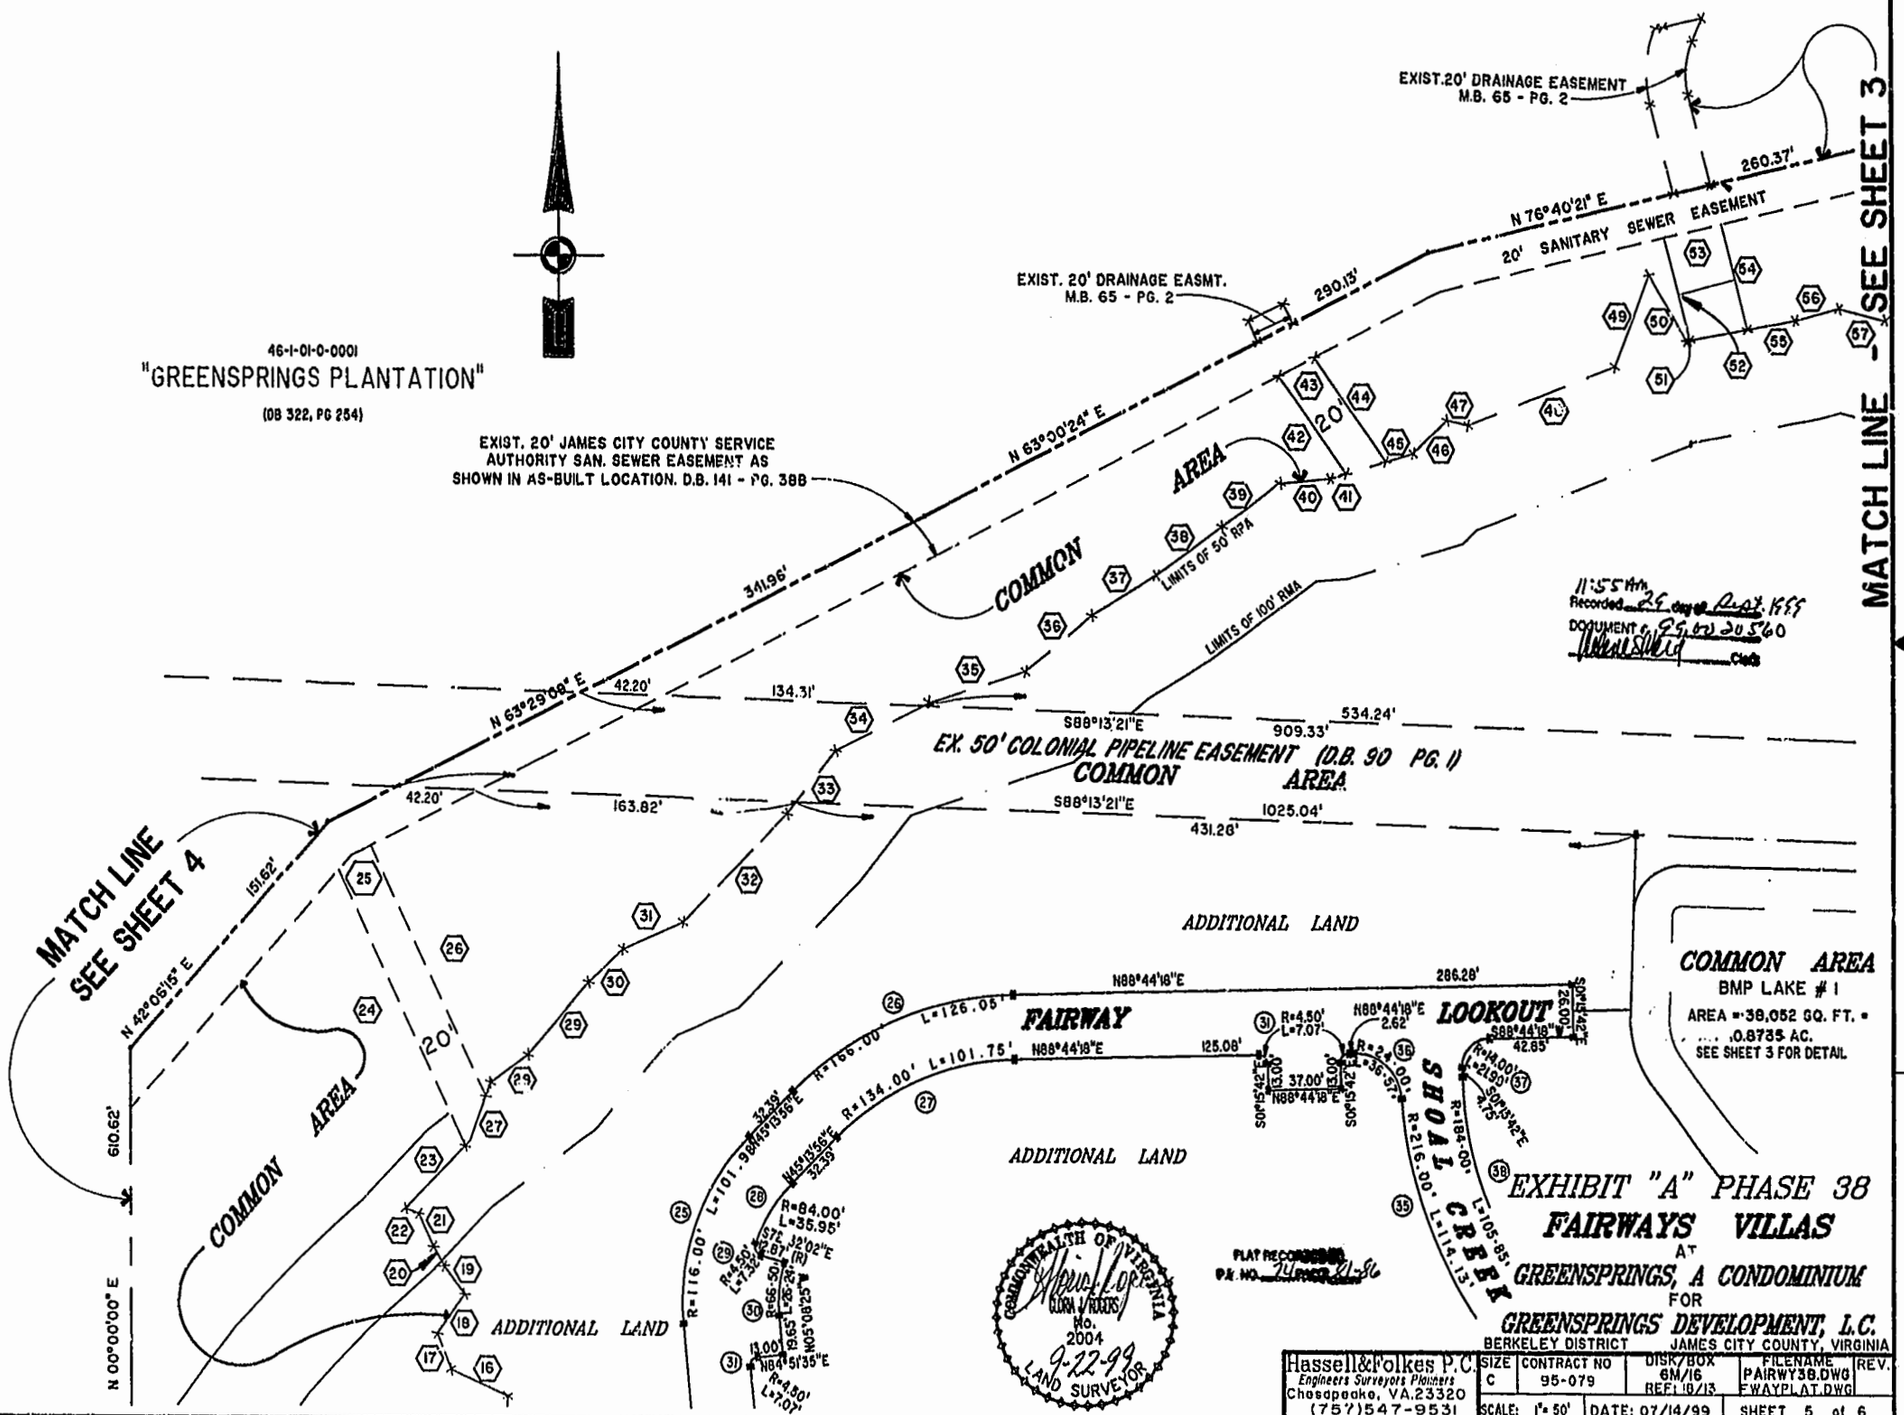
MATCH LINE - SEE SHEET 3
EXIST.20' DRAINAGE EASEMENT M.B. 65 - PG. 2
260.37'
N 76°40'21" E
20' SANITARY SEWER EASEMENT
EXIST. 20' DRAINAGE EASMT. M.B. 65 - PG. 2
290.13'
46-1-01-0-0001
"GREENSPRINGS PLANTATION"
(DB 322, PG 254)
EXIST. 20' JAMES CITY COUNTY SERVICE AUTHORITY SAN. SEWER EASEMENT AS SHOWN IN AS-BUILT LOCATION. D.B. 141 - PG. 388
N 63°00'24" E
341.96'
N 63°29'09" E
42.20'
134.31'
COMMON AREA
LIMITS OF 50' RPA
LIMITS OF 100' RMA
S88°13'21"E
909.33'
534.24'
EX. 50' COLONIAL PIPELINE EASEMENT (D.B. 90 PG. 1)
COMMON AREA
163.82'
1025.04'
431.26'
ADDITIONAL LAND
MATCH LINE SEE SHEET 4
N 42°06'15" E
151.62'
610.62'
N 00°00'00" E
20'
COMMON AREA
ADDITIONAL LAND
FAIRWAY
N88°44'18"E
286.28'
125.08'
R=166.00'
L=126.05'
R=134.00' L=101.75'
R=116.00' L=101.98'
R=84.00'
L=35.95'
R=4.50'
L=7.07'
LOOKOUT
SHOAL CREEK
R=216.00' L=114.13'
R=184.00' L=105.85'
COMMON AREA
BMP LAKE # 1
AREA = 38,052 SQ. FT. = 0.8735 AC.
SEE SHEET 3 FOR DETAIL
EXHIBIT "A" PHASE 38
FAIRWAYS VILLAS
AT
GREENSPRINGS, A CONDOMINIUM
FOR
GREENSPRINGS DEVELOPMENT, L.C.
BERKELEY DISTRICT JAMES CITY COUNTY, VIRGINIA
COMMONWEALTH OF VIRGINIA
LORA L. FOLKES
No. 2004
9-22-99
LAND SURVEYOR
PLAT RECORDED
P.B. NO. 74 PAGE 21-26
Hassell&Folkes P.C.
Engineers Surveyors Planners
Chesapeake, VA.23320
(757)547-9531
SIZE C
CONTRACT NO 95-079
DISK/BOX 6M/16 REF: 10/13
FILENAME PAIRWY38.DWG FWAYPLAT.DWG
REV.
SCALE: 1"= 50'
DATE: 07/14/99
SHEET 5 of 6