COMPOSITE PLAT
OF EXISTING PRIVATE RIGHT OF WAYS
AND PLAT OF SUBDIVISION
OF PRIVATE RIGHT OF WAY
AND STORMWATER BASINS A & B
BEING A PORTION OF PARCEL C
BUSCH CORPORATE CENTER – WILLIAMSBURG

JAMES CITY COUNTY AND YORK COUNTY, VIRGINIA

DATE: 3/16/00 SCALE: 1" =100'

SHEET 2 OF 5

LANDMARK DESIGN GROUP
Engineers • Planners • Surveyors
Landscape Architects • Environmental Consultants

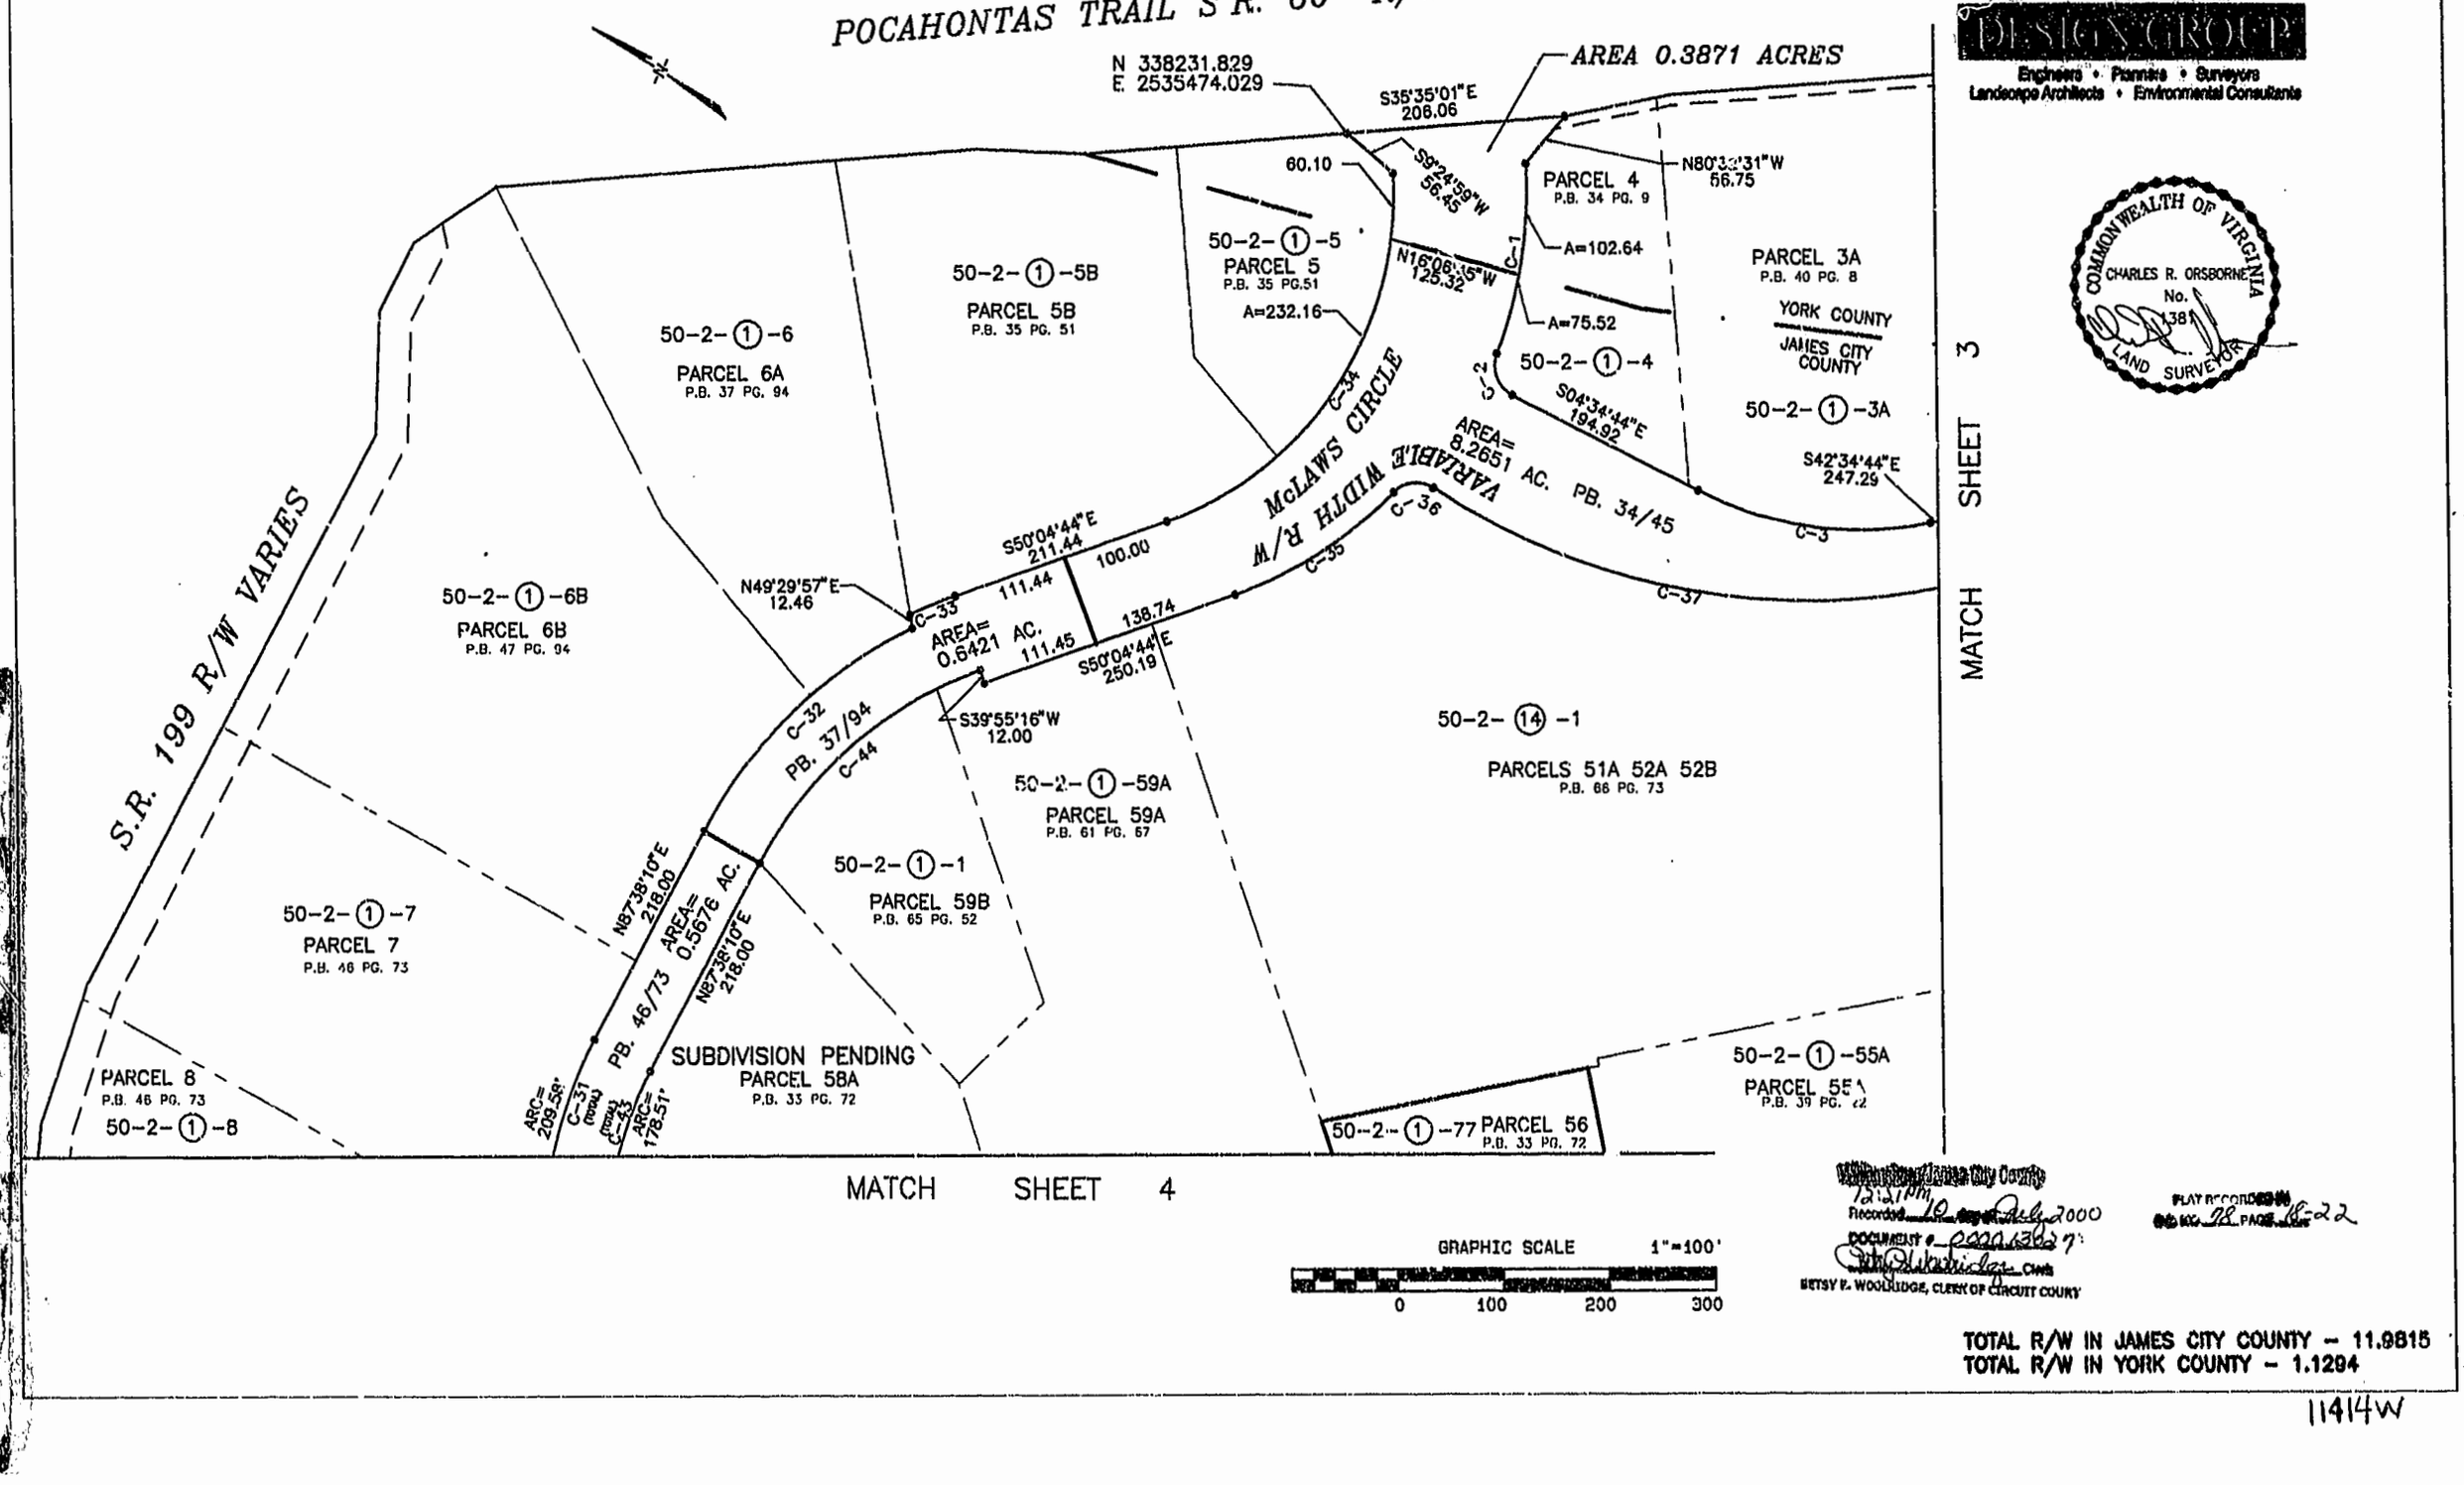

GRAPHIC SCALE 1"=100'

0 100 200 300

Recorded in the Clerk's Office of James City County
12:21PM 10 July 2000
DOCUMENT # 000013627
BETSY B. WOOLRIDGE, CLERK OF CIRCUIT COURT

PLAT RECORDED IN BOOK 78 PAGE 19-22

TOTAL R/W IN JAMES CITY COUNTY – 11.9815
TOTAL R/W IN YORK COUNTY – 1.1294

11414W