020005575

85 PAGE 33

NOTES:
1) THE "APPROXIMATE LIMITS OF SOLID WASTE " AS SHOWN HEREON IS PER ACTUAL FIELD DELINEATION BY SCHNABEL ENVIRONMENTAL SERVICES, RICHMOND, VA.
2) TOPOGRAPHY SHOWN HEREON IS BASED ON JAMES CITY COUNTY DATUM, BM STATION #327.
3) PARCELS 3-6 SHOWN HEREON ARE CURRENTLY IN THE NAME OF JOSHUA C. PALMER.

REFERENCES:
DB 108 @ PG 554 -- PARCEL 3
DB 164 @ PG 115 -- PARCEL 4
DB 108 @ PG 558 -- PARCEL 5
DB 176 @ PG 497 -- PARCEL 6

TOTAL AREA OF PARCELS 3-6 = 8.104 ACRES

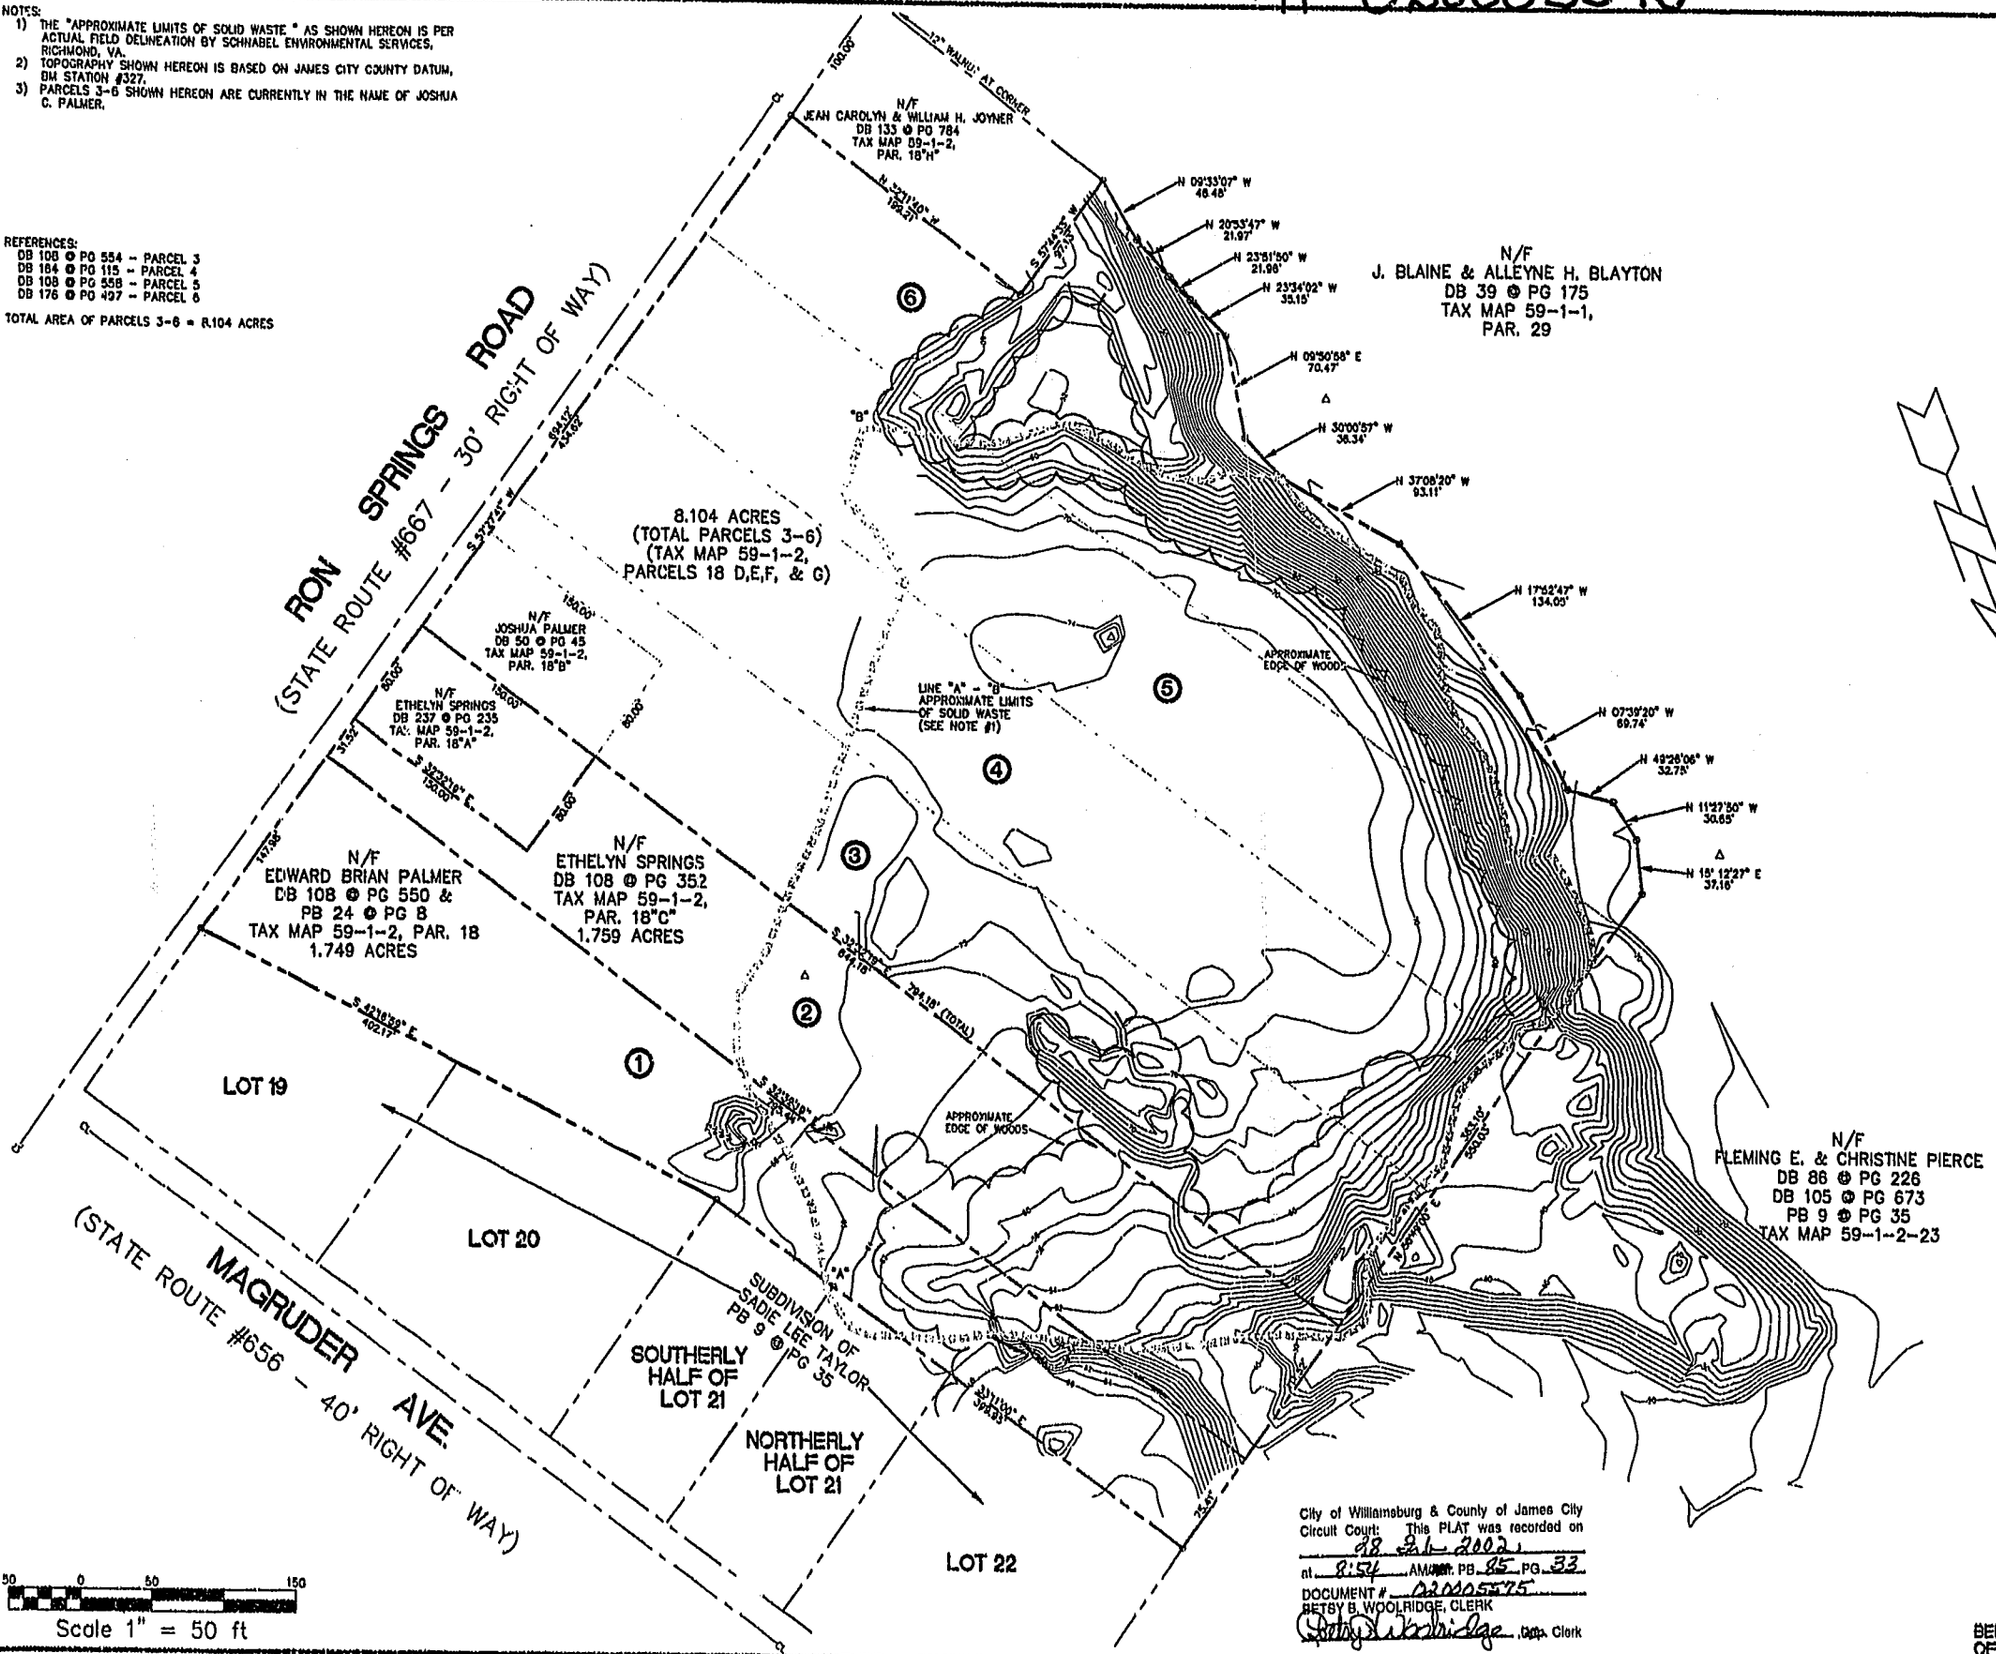

City of Williamsburg & County of James City
Circuit Court: This PLAT was recorded on
08 21 2002
at 8:54 AM/PM PB. 85 PG. 33
DOCUMENT # 020005575
BETSY B. WOOLRIDGE, CLERK
Betsy B. Woolridge Dep. Clerk

BEFORE DIGGING CALL 'MISS UTILITY' OF VIRGINIA AT 1 - 800 - 552 - 7001

Rickmond Engineering, Inc.
Civil Engineering
Environmental Engineering
Land Surveying
1643-C Merrimac Trail
Williamsburg, VA 23185
(757)229-1776 or 898-4149

Designed By: EM III | Drawn By: KMJ | Scale: 1" = 50' | Date: 1/21/97 | Job No.: 96194 | File Name: 96194TP

Rev. | Revision | By | Date | Appr.

BOUNDARY AND TOPOGRAPHIC SURVEY OF LAND BEING OCCUPIED AND USED BY
SUBURBAN DISPOSAL
LOCATED ON RON SPRINGS ROAD
JAMES CITY COUNTY VIRGINIA

Job Number 96194 | Sheet No. C1