020656

85 PAGE 63

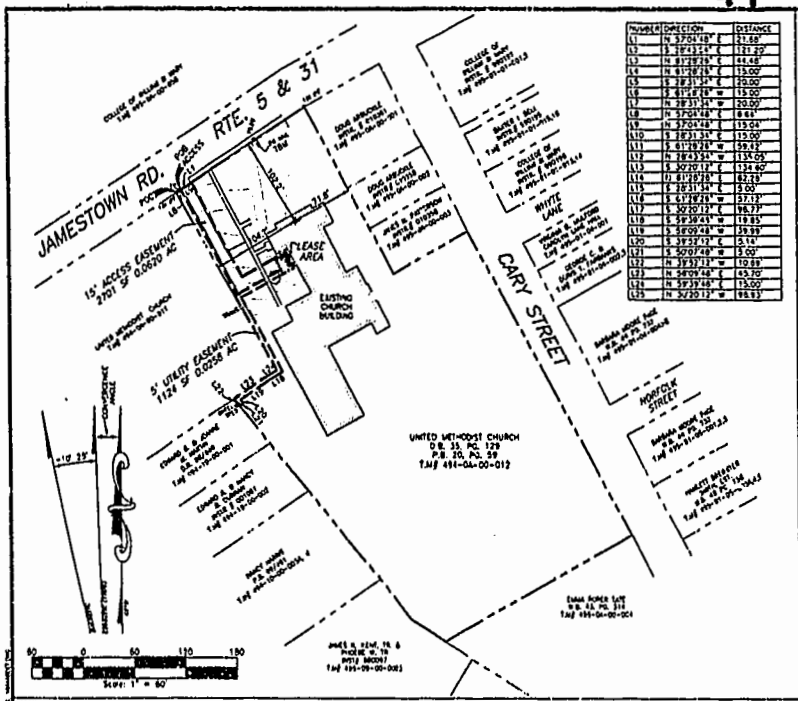

SITE PLAN SCALE: 1" = 60'

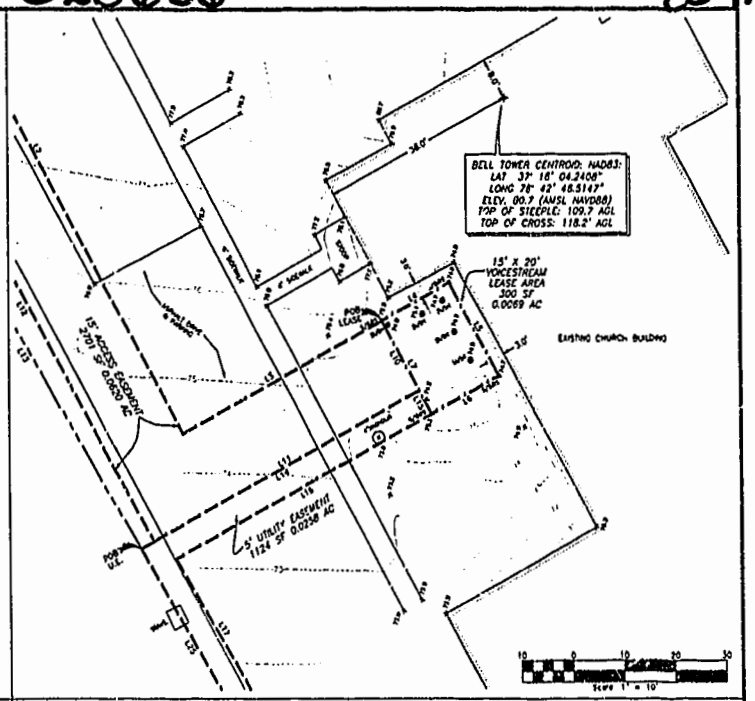

ENLARGED SITE PLAN SCALE: 1" = 10'

LEGAL DESCRIPTION - PARENT TRACT

LEGAL DESCRIPTION - LEASE AREA (continued)

LEGAL DESCRIPTION - 15' ACCESS EASEMENT

LEGAL DESCRIPTION - 5' UTILITY EASEMENT (continued)

PROJECT INFORMATION

SITE NAME:	WILLIAMSBURG METHODIST CHURCH
SITE NUMBER:	VA 100488
SITE ADDRESS:	514 JAMESTOWN ROAD WILLIAMSBURG, VA 23185
OWNERS NAME:	WILLIAMSBURG METHODIST CHURCH 514 JAMESTOWN ROAD WILLIAMSBURG, VA 23185

TOWER CENTROID
LATITUDE: 37° 16' 04.2406" LONGITUDE: 76° 42' 48.5147"
GROUND ELEVATION: 80.7
PARAPET ELEVATION: N/A
BASIS OF ELEVATIONS: GPS OBSERVATIONS PERFORMED W/ SURVEY. SUB-METER ACCURACY TO NEAREST FOOT
BASIS OF BEARINGS: GRID BEARINGS BASED ON GPS OBSERVATIONS NAD83 - STATE PLANE VIRGINIA SOUTH ZONE

NOTES:
DISTANCE AND COORDINATE VALUES SHOWN HEREON ARE BASED ON GRID AND ELEVATIONS BASED ON NAVD88.
MAGNETIC DECLINATION INFORMATION TAKEN FROM NOAA WEB SITE AND IS APPROXIMATE.
DISTANCE AND COORDINATE VALUES ARE OBSERVATIONS PERFORMED CONCURRENT WITH SURVEY, 1983 NORTH AMERICAN DATUM
CONVERGENCE ANGLE: 01° 09' 06.84"
BENCH MARK: SEE SITE PLAN. ELEV. 79.89 (NAVD, 1988)
BY GRAPHIC PLOTTING ONLY, THIS PROPERTY IS WITHIN ZONE "X" (AREAS OUTSIDE OF A 100 YR OR 500 YR FLOOD PLAIN AS SHOWN ON FIRM MAP COMMUNITY-PANEL NUMBER 510156 0001 B, REVISED MARCH 01, 1978). NO SURVEYING WAS DONE TO DETERMINE THIS FLOOD ZONE

LEGEND

- POWER POLE
- GUY ANCHOR
- TELEPHONE RISER
- WATER VALVE
- FIRE HYDRANT
- TOWER CENTROID
- LIGHT POLE
- IRON ROD SET
- BENCH MARK
- BUILDING LINES
- ACCESS EASEMENT
- UTILITY EASEMENT
- ATHLETIC LINE
- FENCE LINE
- POWER LINE
- LEASE AREA
- SETBACK LINE

VICINITY MAP

SURVEYOR'S CERTIFICATE

I, RONALD R. CLARK, A LICENSED LAND SURVEYOR, HEREBY CERTIFY THAT THIS MAP REPRESENTS THE RESULTS OF A PARTIAL SURVEY MADE BY ME OR UNDER MY DIRECT SUPERVISION AND IS TRUE AND CORRECT TO THE BEST OF MY KNOWLEDGE AND BELIEF. THIS MAP DOES NOT REPRESENT A BOUNDARY SURVEY OF THE UNDERLYING PARCEL THE LEASE/EASEMENT SHOWN HEREON WAS COMPILED FROM THE DEEDS RECORDED WITH THE PERTINENT COUNTY/CITY ENTITY. THIS MAP DOES NOT REPRESENT A TITLE SEARCH. ADDITIONAL EASEMENTS AND/OR RIGHTS-OF-WAYS MAY EXIST. THIS DRAWING IS THE SOLE PROPERTY OF THE OWNER. IT IS PRODUCED SOLELY FOR USE BY THE OWNER AND ITS AFFILIATES. REPRODUCTION OR USE OF THIS DRAWING AND/OR THE INFORMATION CONTAINED HEREIN IS FORBIDDEN WITHOUT THE WRITTEN PERMISSION OF THE OWNER.

RONALD R. CLARK, L.S. ARIZONA LICENSE #19745

RONALD R. CLARK
No. 19745
REGISTERED LAND SURVEYOR

CLARK SURVEYING
P.O. BOX 6813
ROANOKE, VIRGINIA
PHONE: (540) 362-1602

12/1/01

PROJECT NO: 2014-384

REVISIONS	BY

SURVEY
WILLIAMSBURG METHODIST CHURCH
VA 100488
514 JAMESTOWN ROAD
WILLIAMSBURG, VIRGINIA 23185

VOICESTREAM WIRELESS

KRW
CLARK SURVEYING
P.O. BOX 6813
ROANOKE, VIRGINIA 24017
PHONE: (540) 362-1602

DRAWN BY:	KRW
CHECKED BY:	KRW
DATE:	11/30/01
SCALE:	1"=60'
DRAWING NAME:	100488ov1.DWG

C-1

Recorded 10th day of April, 2002
DOCUMENT # 020656
Betty S. Walbridge Clerk

In the Clerk's Office of the Circuit Court for the City of Williamsburg and County of James City the 1st day of April, 2002 this Plat was presented with the certificate annexed and admitted to record at 3:35 PM o'clock.
Teste: Betty S. Walbridge Deputy Clerk

PLAT RECORDED IN P.B. NO. 85 PAGE 63 & 64