#020028346 88 PAGE 71

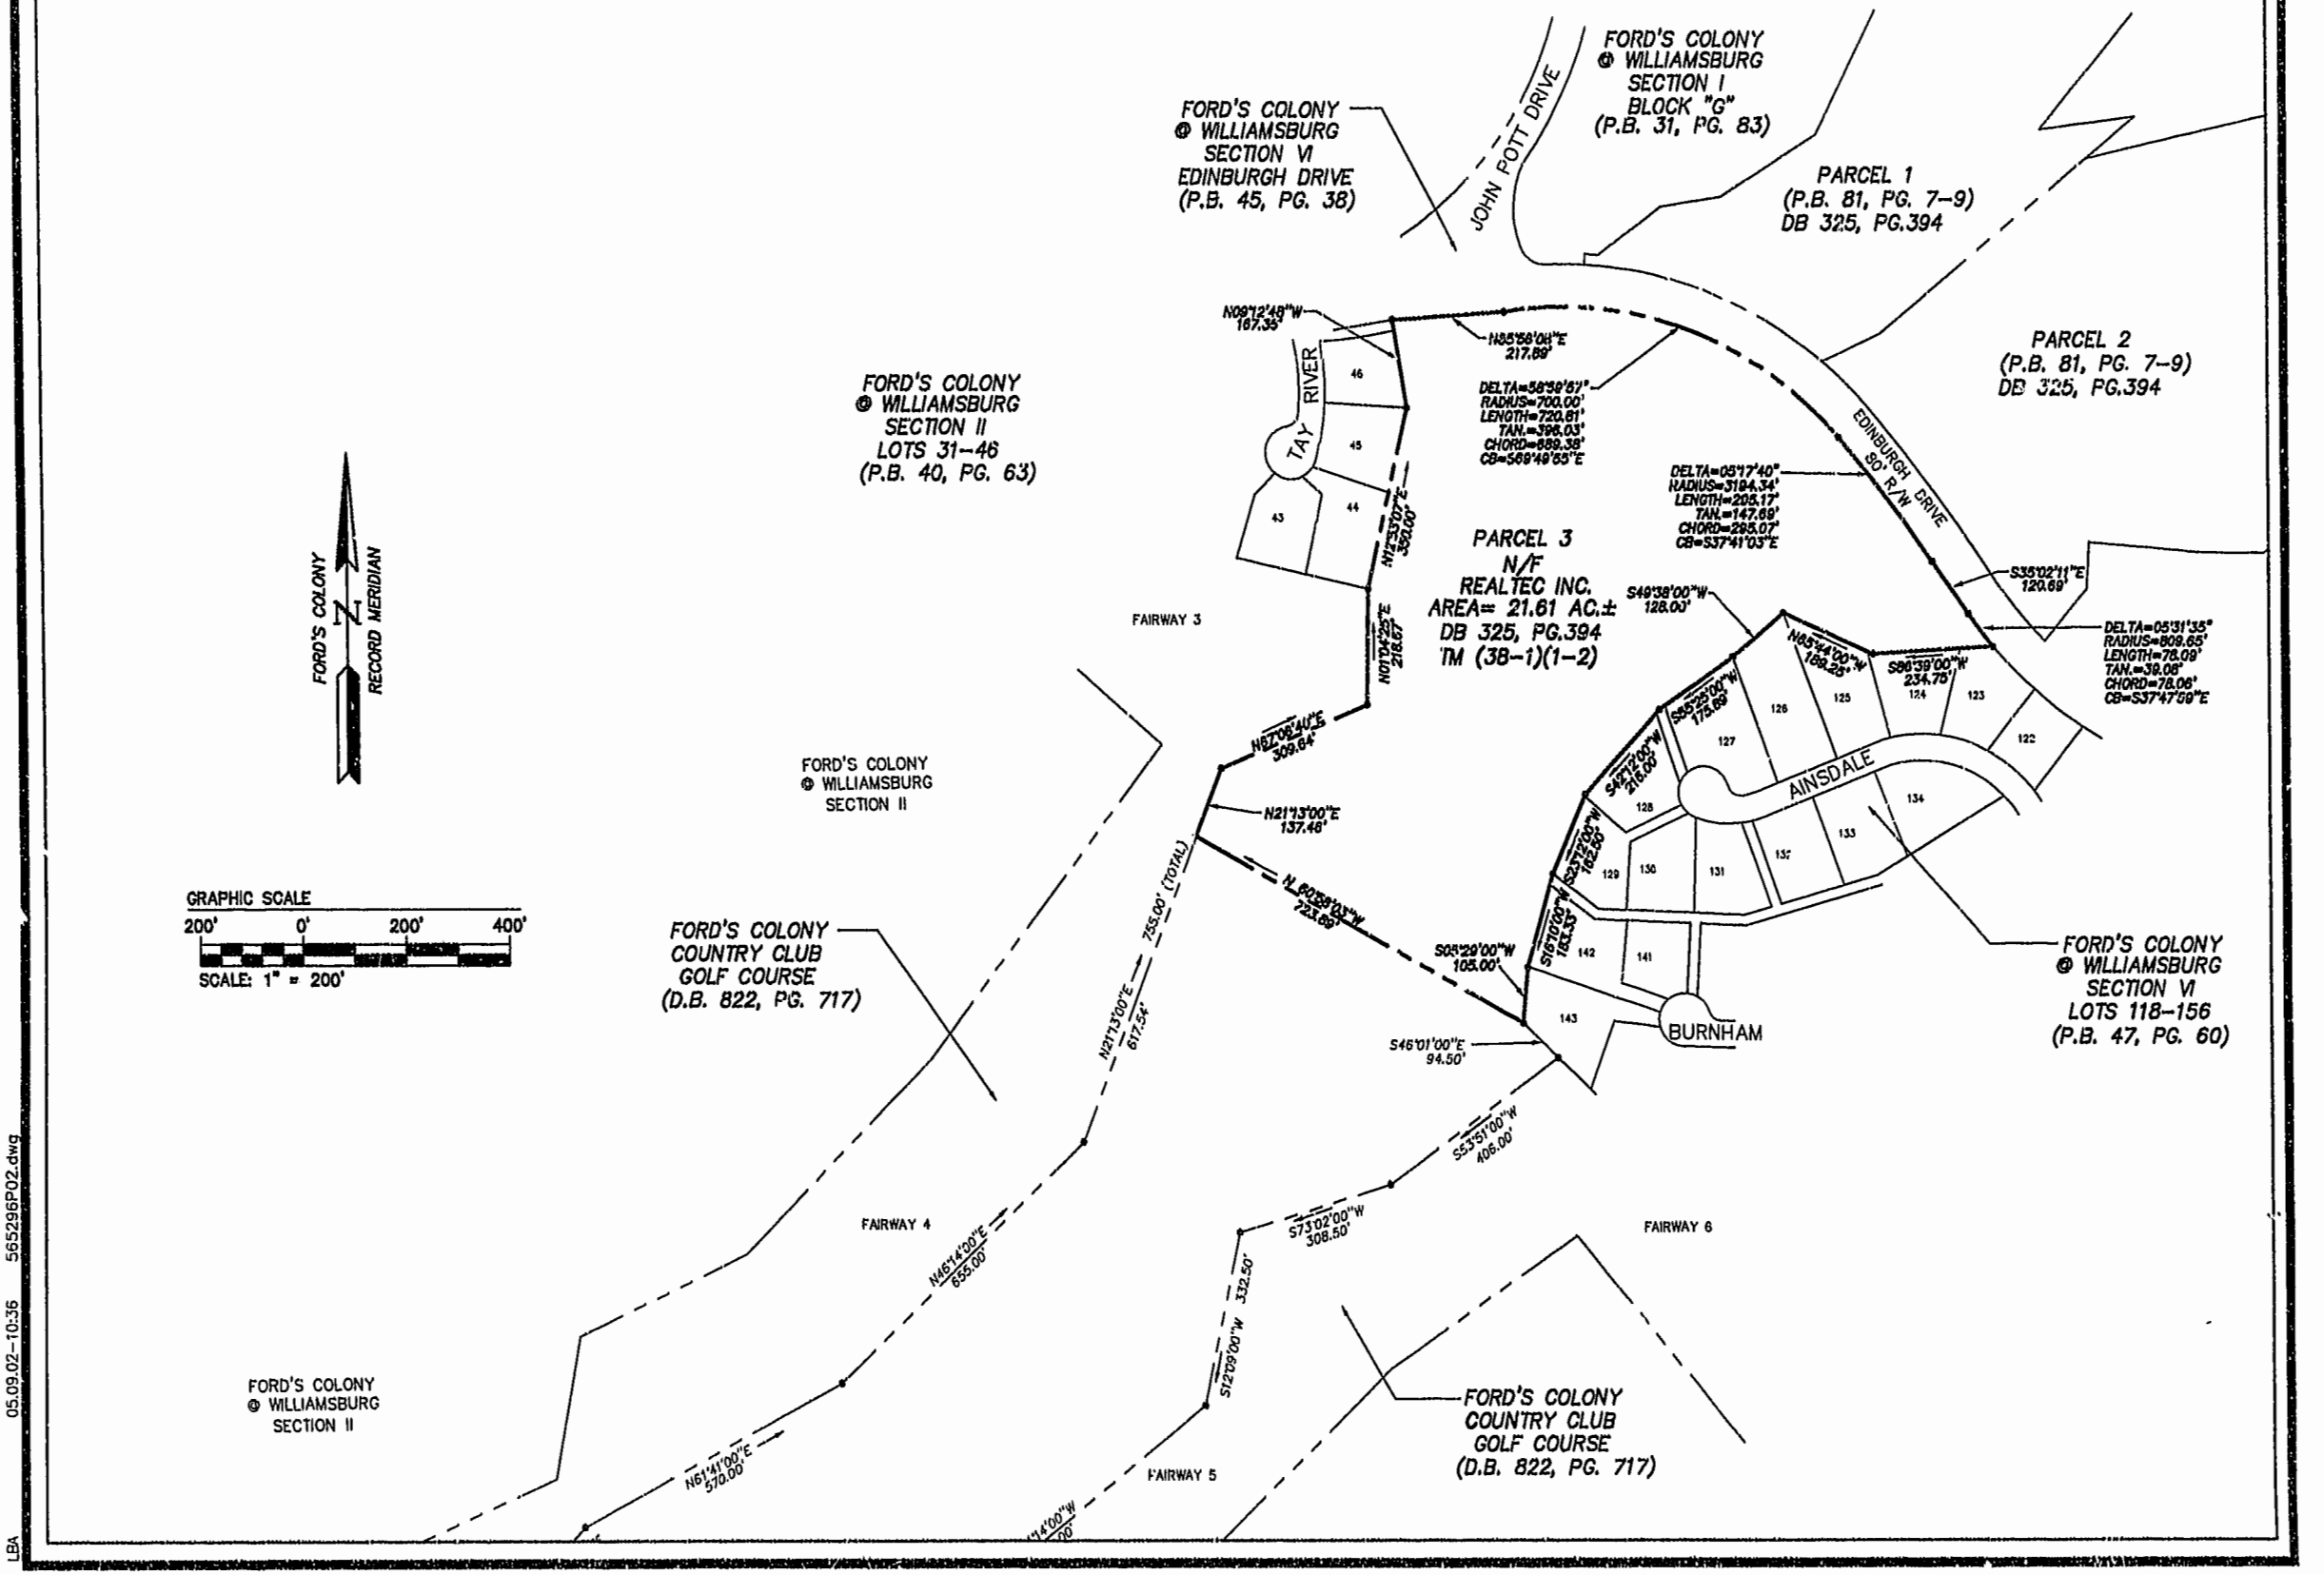

05.09.02-10:36 565296P02.dwg LBA

CONSULTING ENGINEERS
5248 Olde Towne Road, Suite 1
Williamsburg, Virginia 23188
(757) 253-0040
Fax (757) 220-8994

PLAT SHOWING A PROPOSED CONSERVATION AREA ON A PARCEL OF LAND BEING A PART OF FORD'S COLONY • WILLIAMSBURG

POWHATAN DISTRICT JAMES CITY COUNTY VIRGINIA

COMMONWEALTH OF VIRGINIA
5/2/02
G.T. WILSON, JR.
CERTIFICATE No. 1183
CERTIFIED LAND SURVEYOR

City of Williamsburg & County of James City Circuit Court: This PLAT was recorded on Nov. 26, 2002 at 1:22 AM/PM. PB 88 PG 70-71
DOCUMENT # 020028346
BETSY B. WOOLRIDGE, CLERK
Dep. Clerk

No.	DATE	REVISION / COMMENT / NOTE	BY

Designed	Drawn
AES	LBA
Scale	Date
1"=200'	5/7/02
Project No.	
5852-98	
Drawing No.	
2 OF 2	