020028346

88 PAGE 73

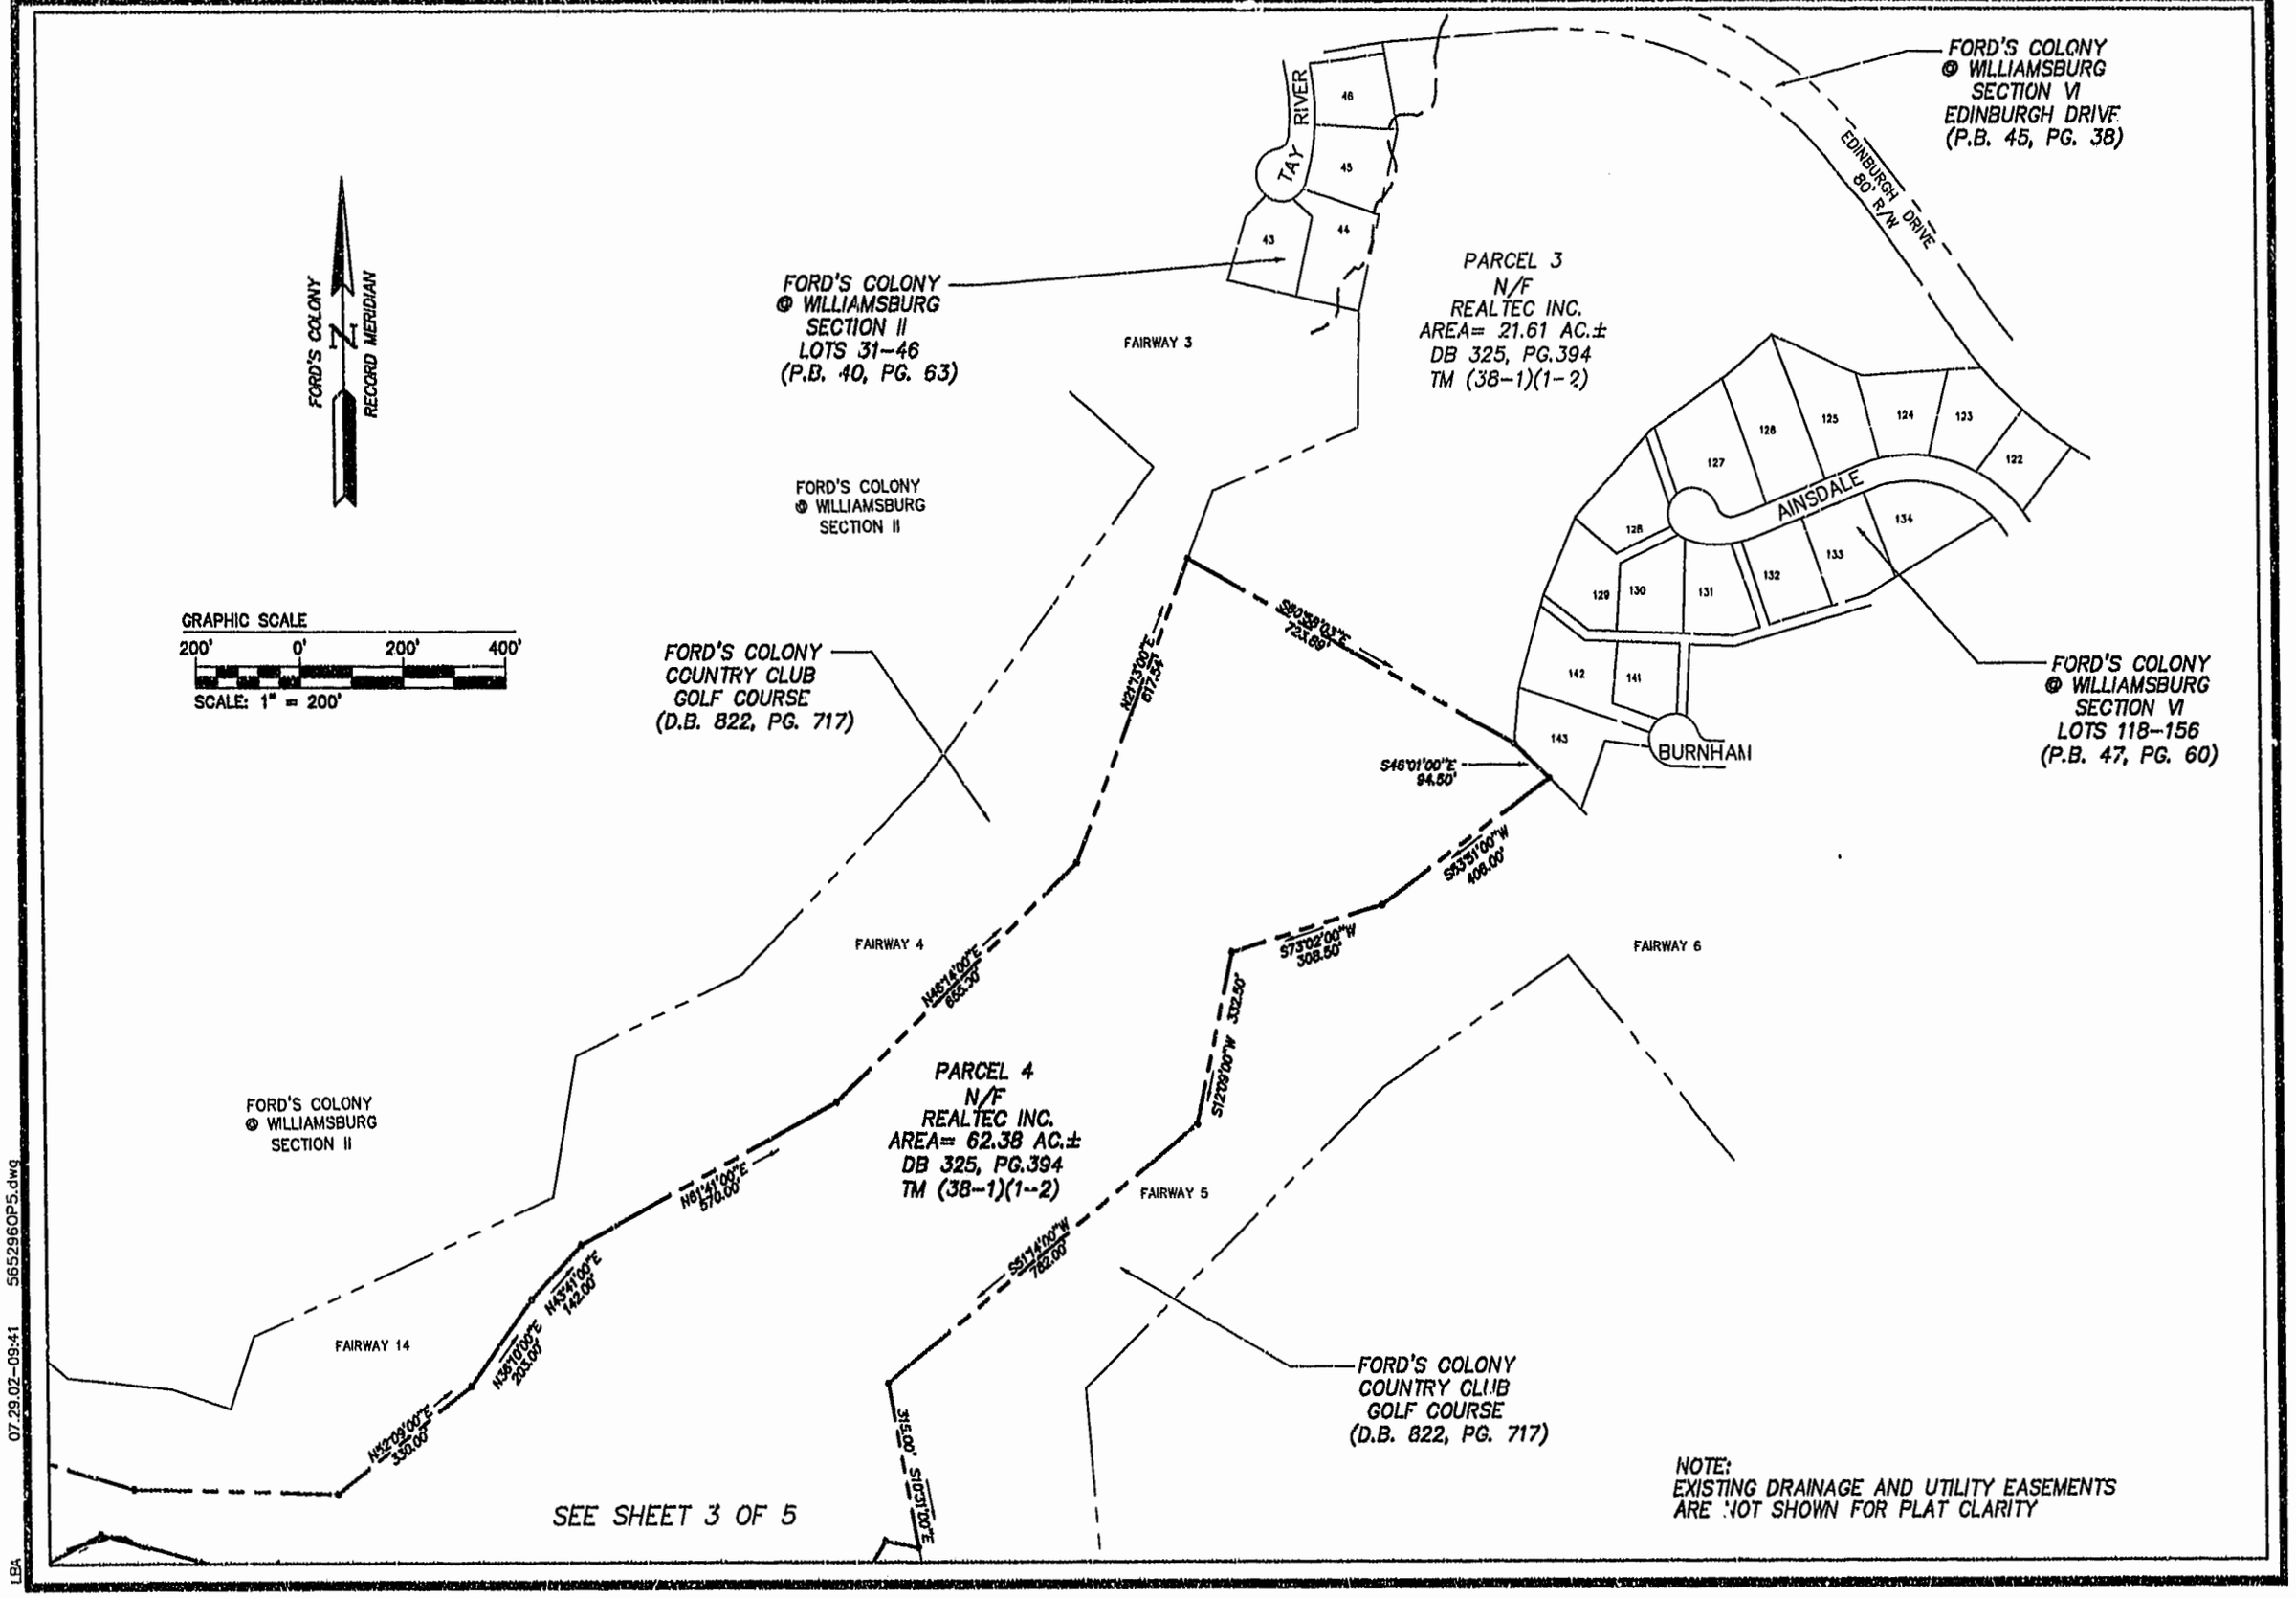

07.29.02-09:41 5652960P5.dwg LBA

CONSULTING ENGINEERS
5248 Olde Towne Road, Suite 1
Williamsburg, Virginia 23188
(757) 253-0040
Fax (757) 220-8994

PLAT SHOWING A PROPOSED CONSERVATION AREA ON TWO PARCELS OF LAND BEING A PART OF FORD'S COLONY AT WILLIAMSBURG

POWHATAN DISTRICT JAMES CITY COUNTY VIRGINIA

COMMONWEALTH OF VIRGINIA
7/30/02
G.T. WILSON, JR.
CERTIFICATE No. 1183
CERTIFIED LAND SURVEYOR

City of Williamsburg & County of James City Circuit Court: This PLAT was recorded on NOV. 26, 2002 at 1:22 AM/PM in PB 88 PG 72-76
DOCUMENT # 020028346
BETSY B. WOOLRIDGE, CLERK
Betsy B. Woolridge, Dep. Clerk

No.	DATE	REVISION / COMMENT / NOTE	BY

Designed	Drawn
AES	JFS
Scale	Date
1"=200'	7/30/02
Project No.	
5652-96	
Drawing No.	
2 OF 5	