
BOOK 115 PAGE 154

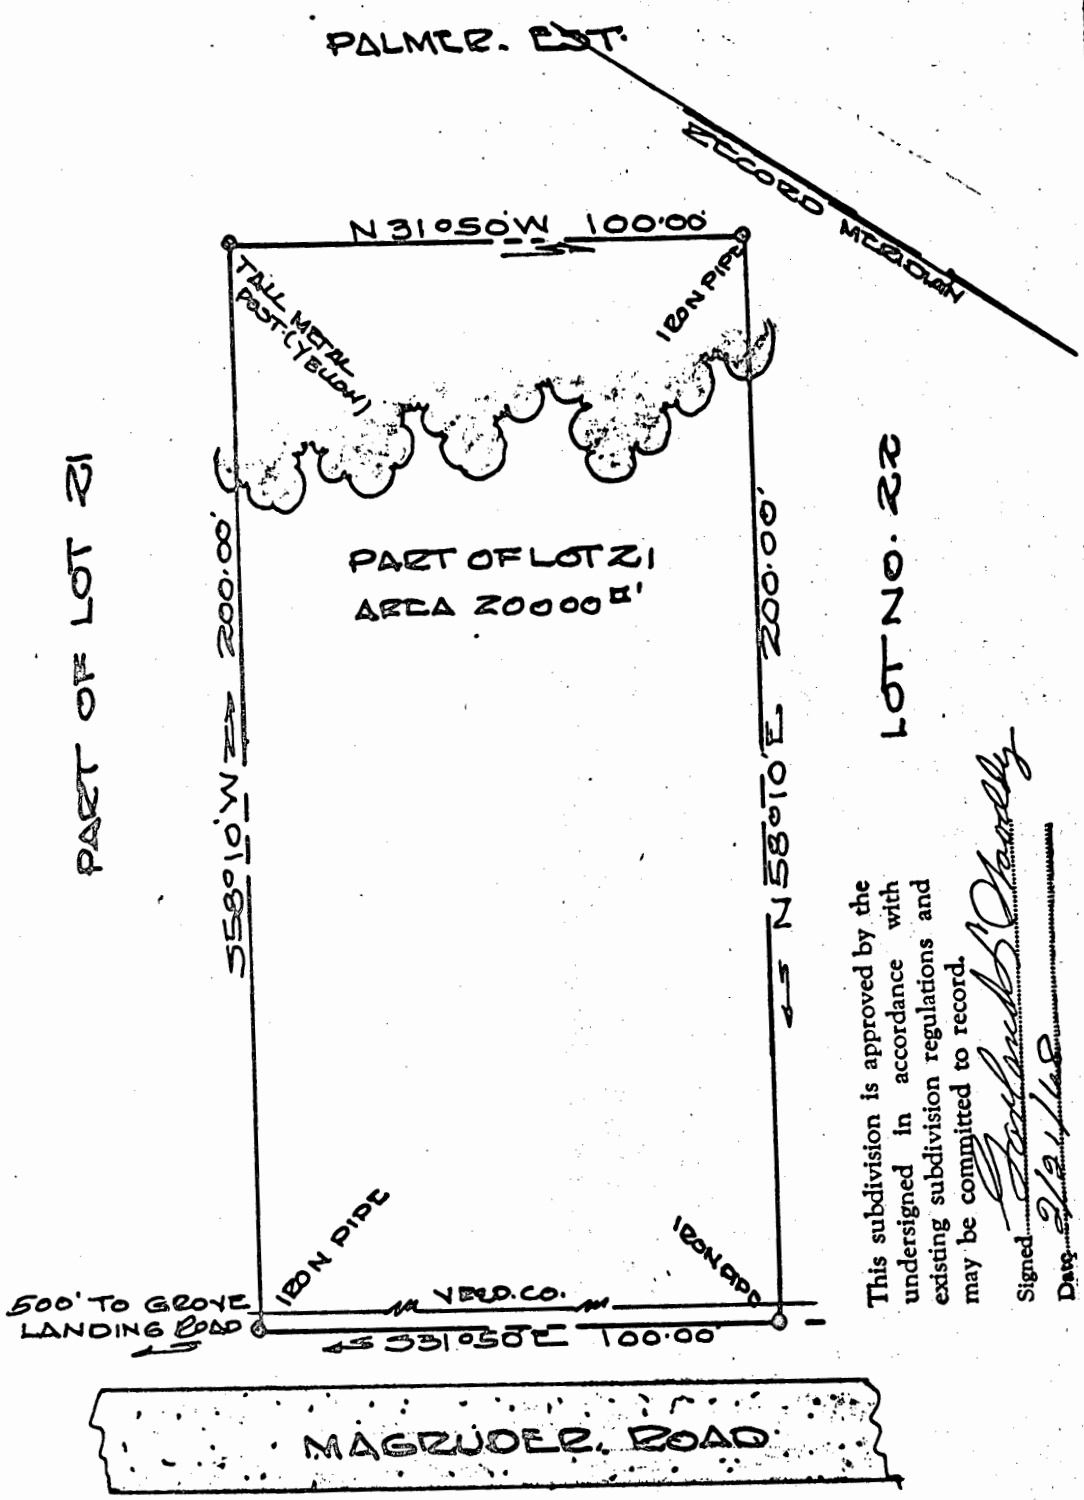

This subdivision is approved by the undersigned in accordance with existing subdivision regulations and may be committed to record.

Signed [signature]

Date 2/3/68

JAMESTOWN DISTRICT JAMES CITY COUNTY VIRGINIA
SADIE LEE TAYLOR SUBDIVISION

PLAT SHOWING BOUNDARY SURVEY OF A PART OF LOT NO. 21 FOR CONVEYANCE BY
THOMAS WALLACE ETUX
TO CLARENCE RAYMOND AND JOSEPHINE WALLACE

JANUARY 30. 1968 SCALE 1"=30'

VINCENT G. McMAHON
WILLIAMSBURG, VIRGINIA

REGISTERED VIRGINIA LAND SURVEYOR AND HIGHWAY ENGINEER

7677