
BOOK 115 PAGE 157

This subdivision is approved by the undersigned in accordance with existing subdivision regulations and may be committed to record.

Signed [signature]

Date 2/21/68

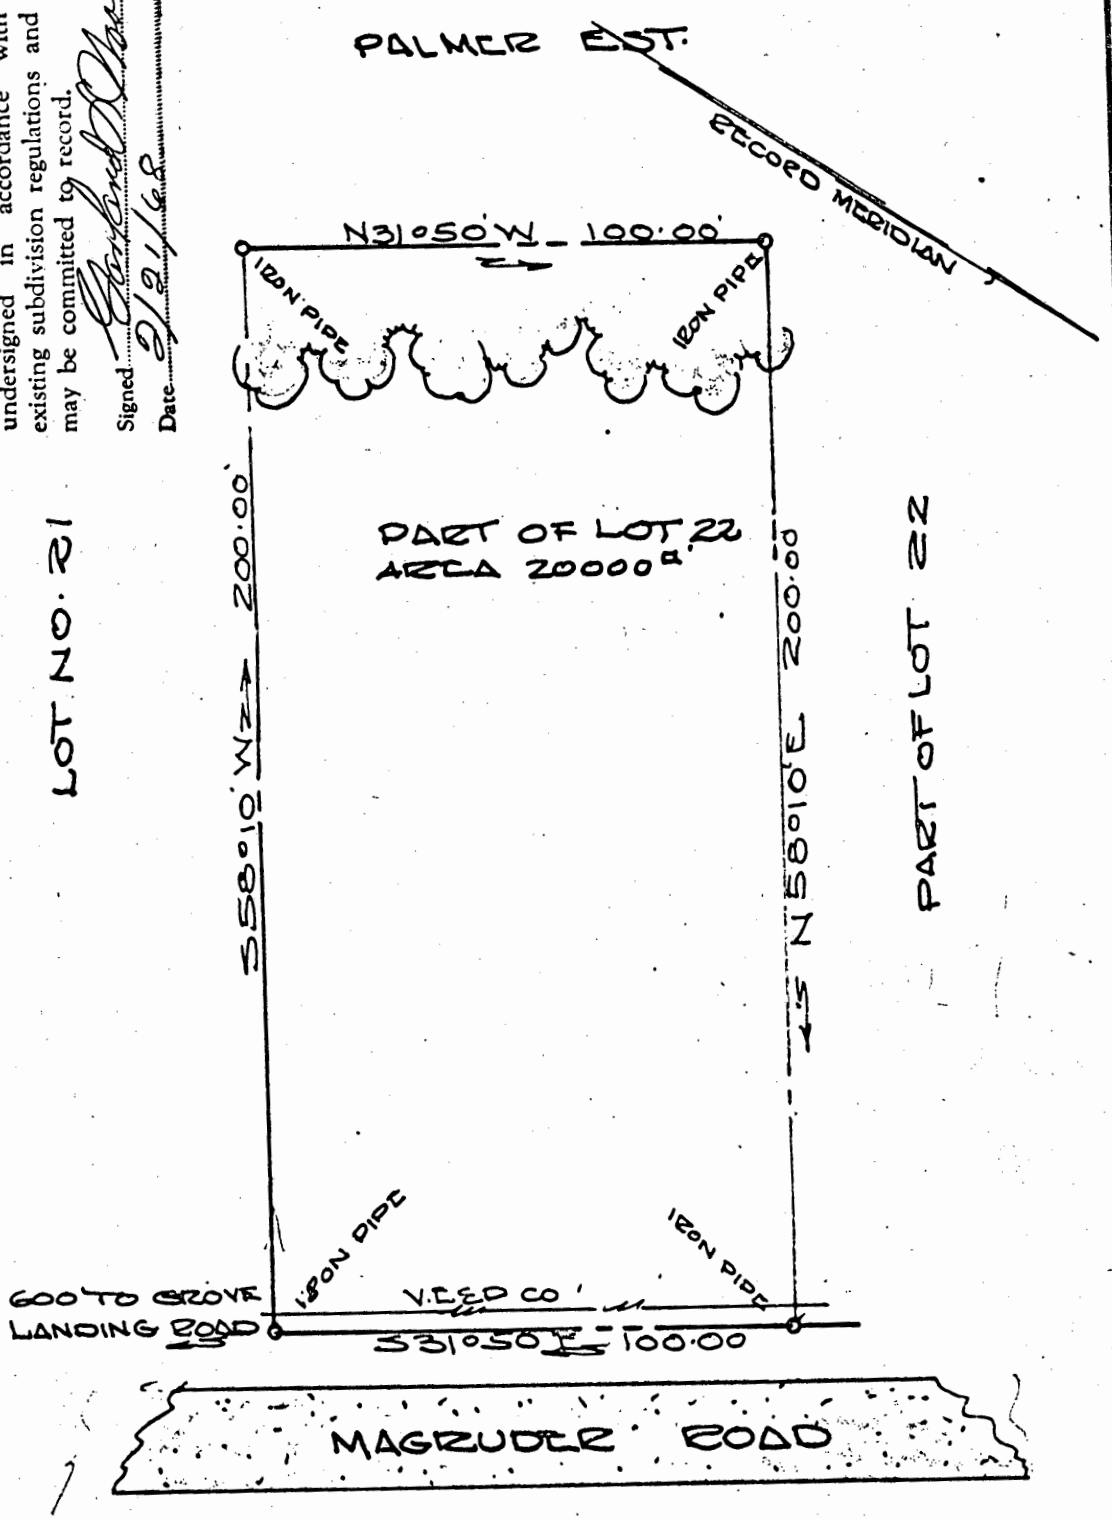

JAMESTOWN DISTRICT JAMES CITY COUNTY VIRGINIA
SADIE LEE TAYLOR SUBDIVISION

PLAT SHOWING BOUNDARY SURVEY OF A PART OF LOT NO. 22 FOR CONVEYANCE BY
THOMAS WALLACE ET. UX
TO. ROLAND T. & VIVIAN JOAN WALLACE
JANUARY 30-1968 SCALE 1" = 30'

STACEY G. McMANUS
WILLIAMSBURG VIRGINIA

COMMONWEALTH OF VIRGINIA
LAND SURVEYOR 181
HIGHWAY ENGINEER 207
CIVIL ENGINEER 1030

2677

C