BOOK 122 PAGE 577

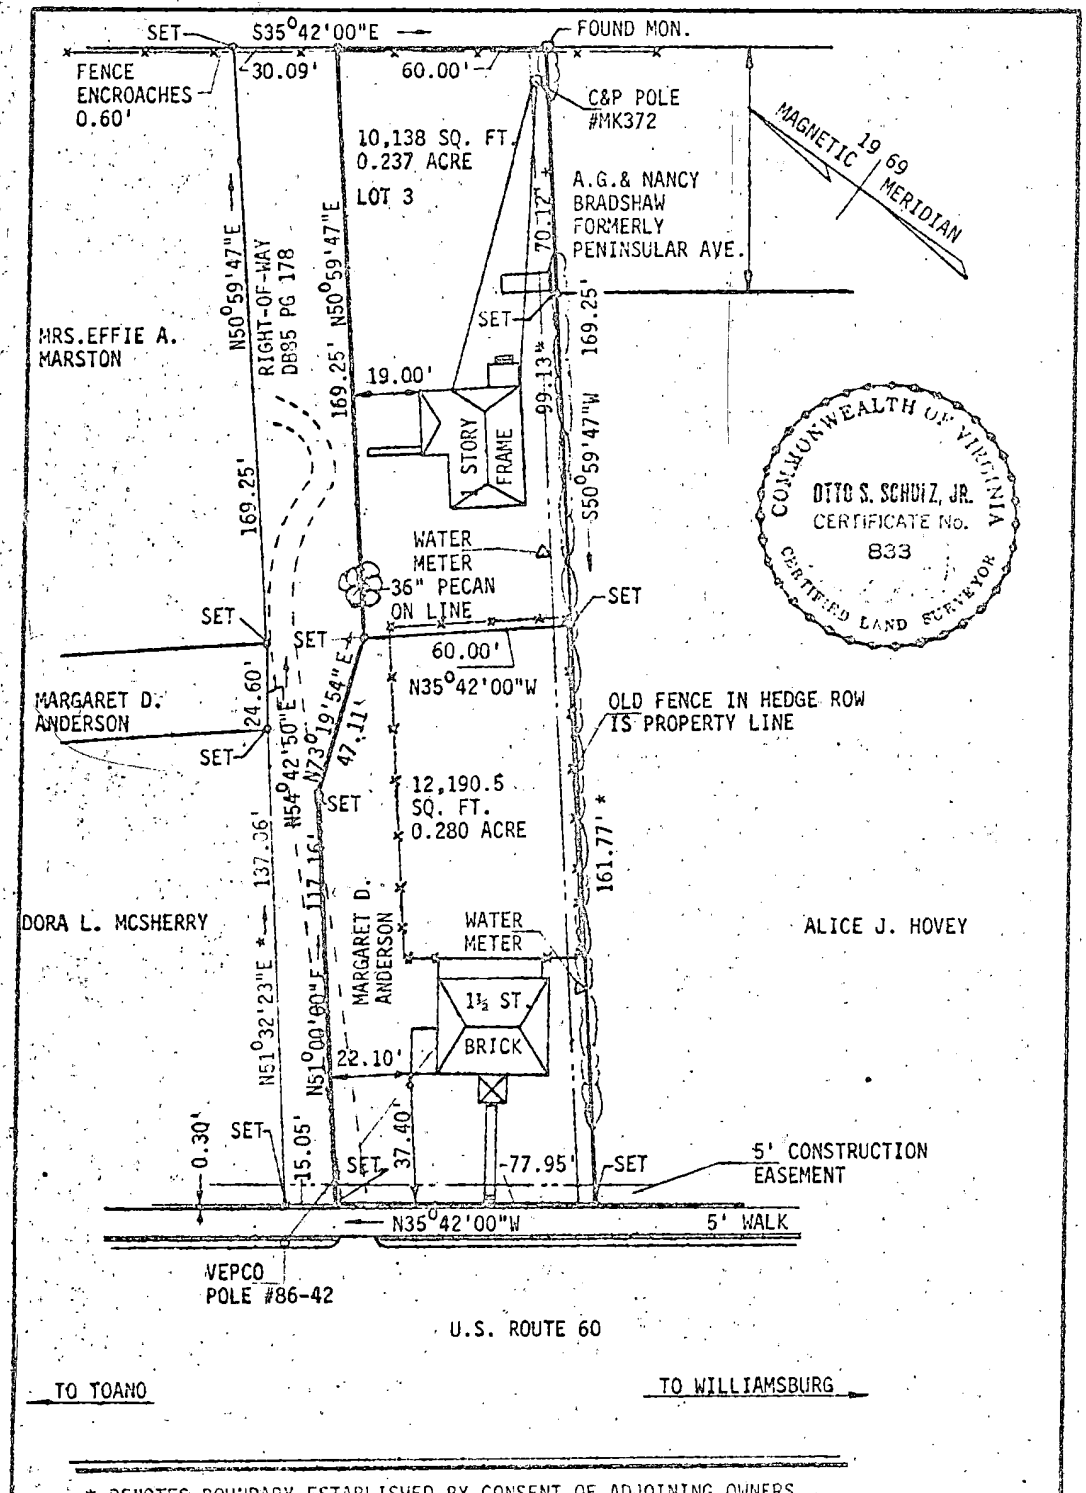

* DENOTES BOUNDARY ESTABLISHED BY CONSENT OF ADJOINING OWNERS

L. V. WOODSON & ASSOCIATES, ENGINEERS & SURVEYORS, P. O. BOX 633 — WILLIAMSBURG, VIRGINIA 23185

LEGEND: o = IP = IRON PIN, ⊡ = MON = MONUMENT, —— = PROPERTY LINE, – – – = CENTERLINE, — — — — = EASMENT LINE

A SURVEY FOR CONVEYANCE - HUNTER E. & DESSIE A MILLER TO MARGARET D. ANDERSON - 0.237 ACRES & IMPROVEMENTS LYING IN STONEHOUSE DISTRICT, JAMES CITY COUNTY, VIRGINIA

SCALE 1"=40'	REF PB19/40	CLOSURE --	DATE: May 27, 1969	AREA 0.517 AC.

J.O. 197