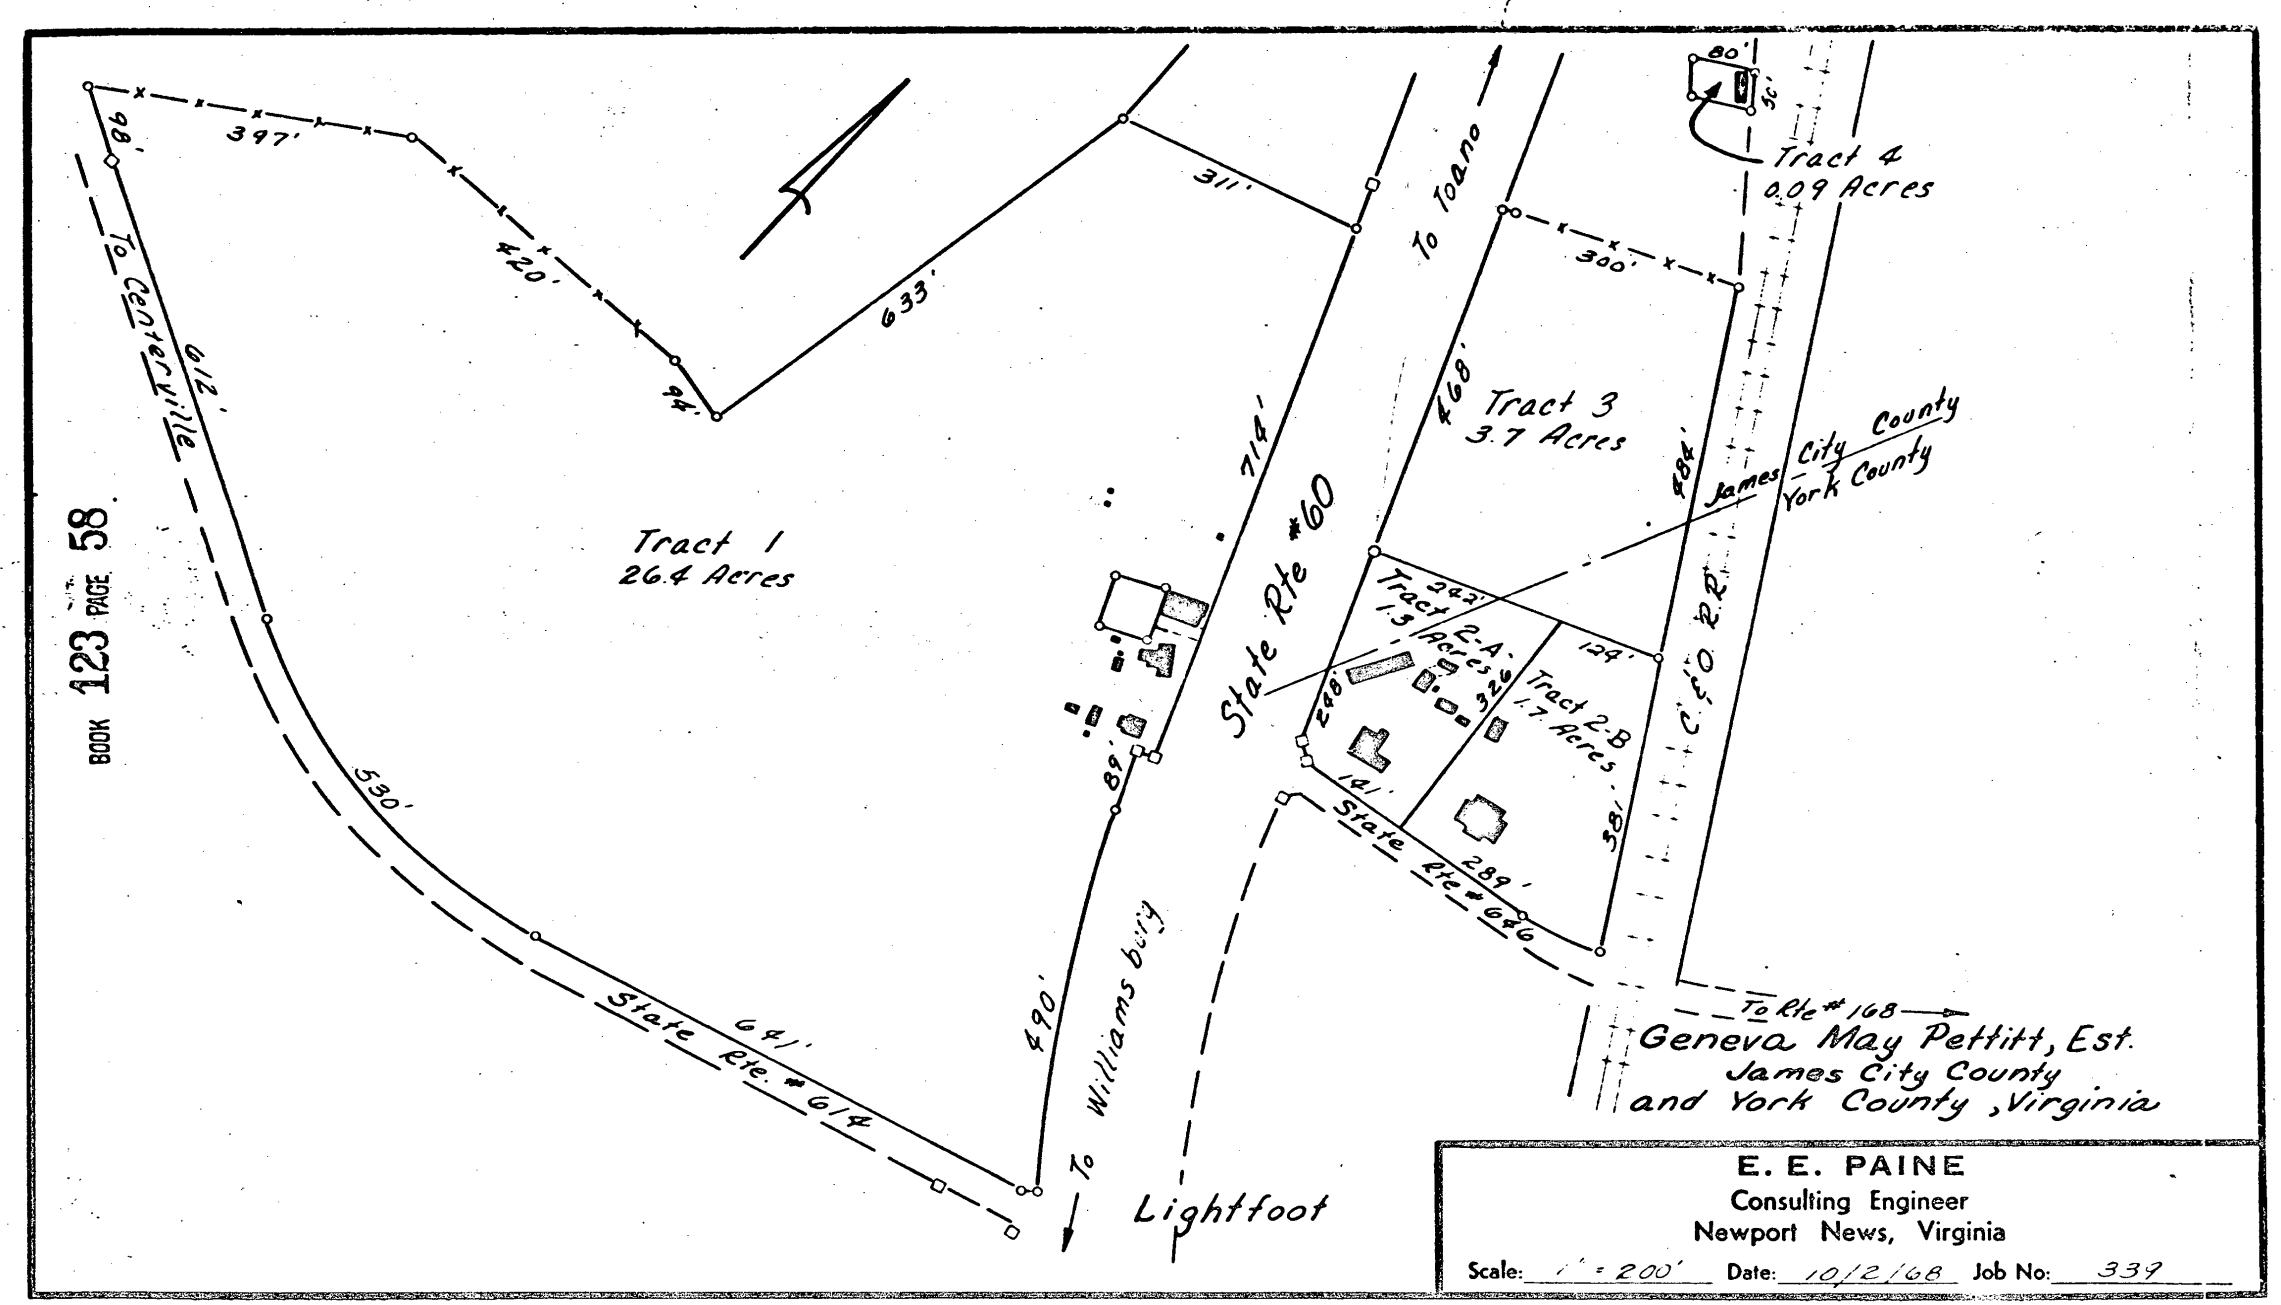

BOOK 123 PAGE 58
98'
397'
420'
94'
633'
311'
612'
To Centerville
530'
641'
State Rte. # 614
490'
89'
To Williamsburg
Lightfoot
714'
State Rte #60
To Toano
Tract 1
26.4 Acres
Tract 3
3.7 Acres
468'
300'
80'
30'
Tract 4
0.09 Acres
484'
James City County
York County
C.&O. R.R.
Tract 1.5
243'
Tract 2-A
2.6 Acres
326'
Tract 2-B
1.7 Acres
248'
134'
141'
381'
289'
State Rte # 646
To Rte # 168
Geneva May Pettitt, Est.
James City County
and York County, Virginia
E. E. PAINE
Consulting Engineer
Newport News, Virginia
Scale: 1" = 200' Date: 10/2/68 Job No: 339