This subdivision is approved by the undersigned in accordance with existing subdivision regulations and may be committed to record.

Signed John W Watkins

Date 10 January 1972

BOOK 143 PAGE 45

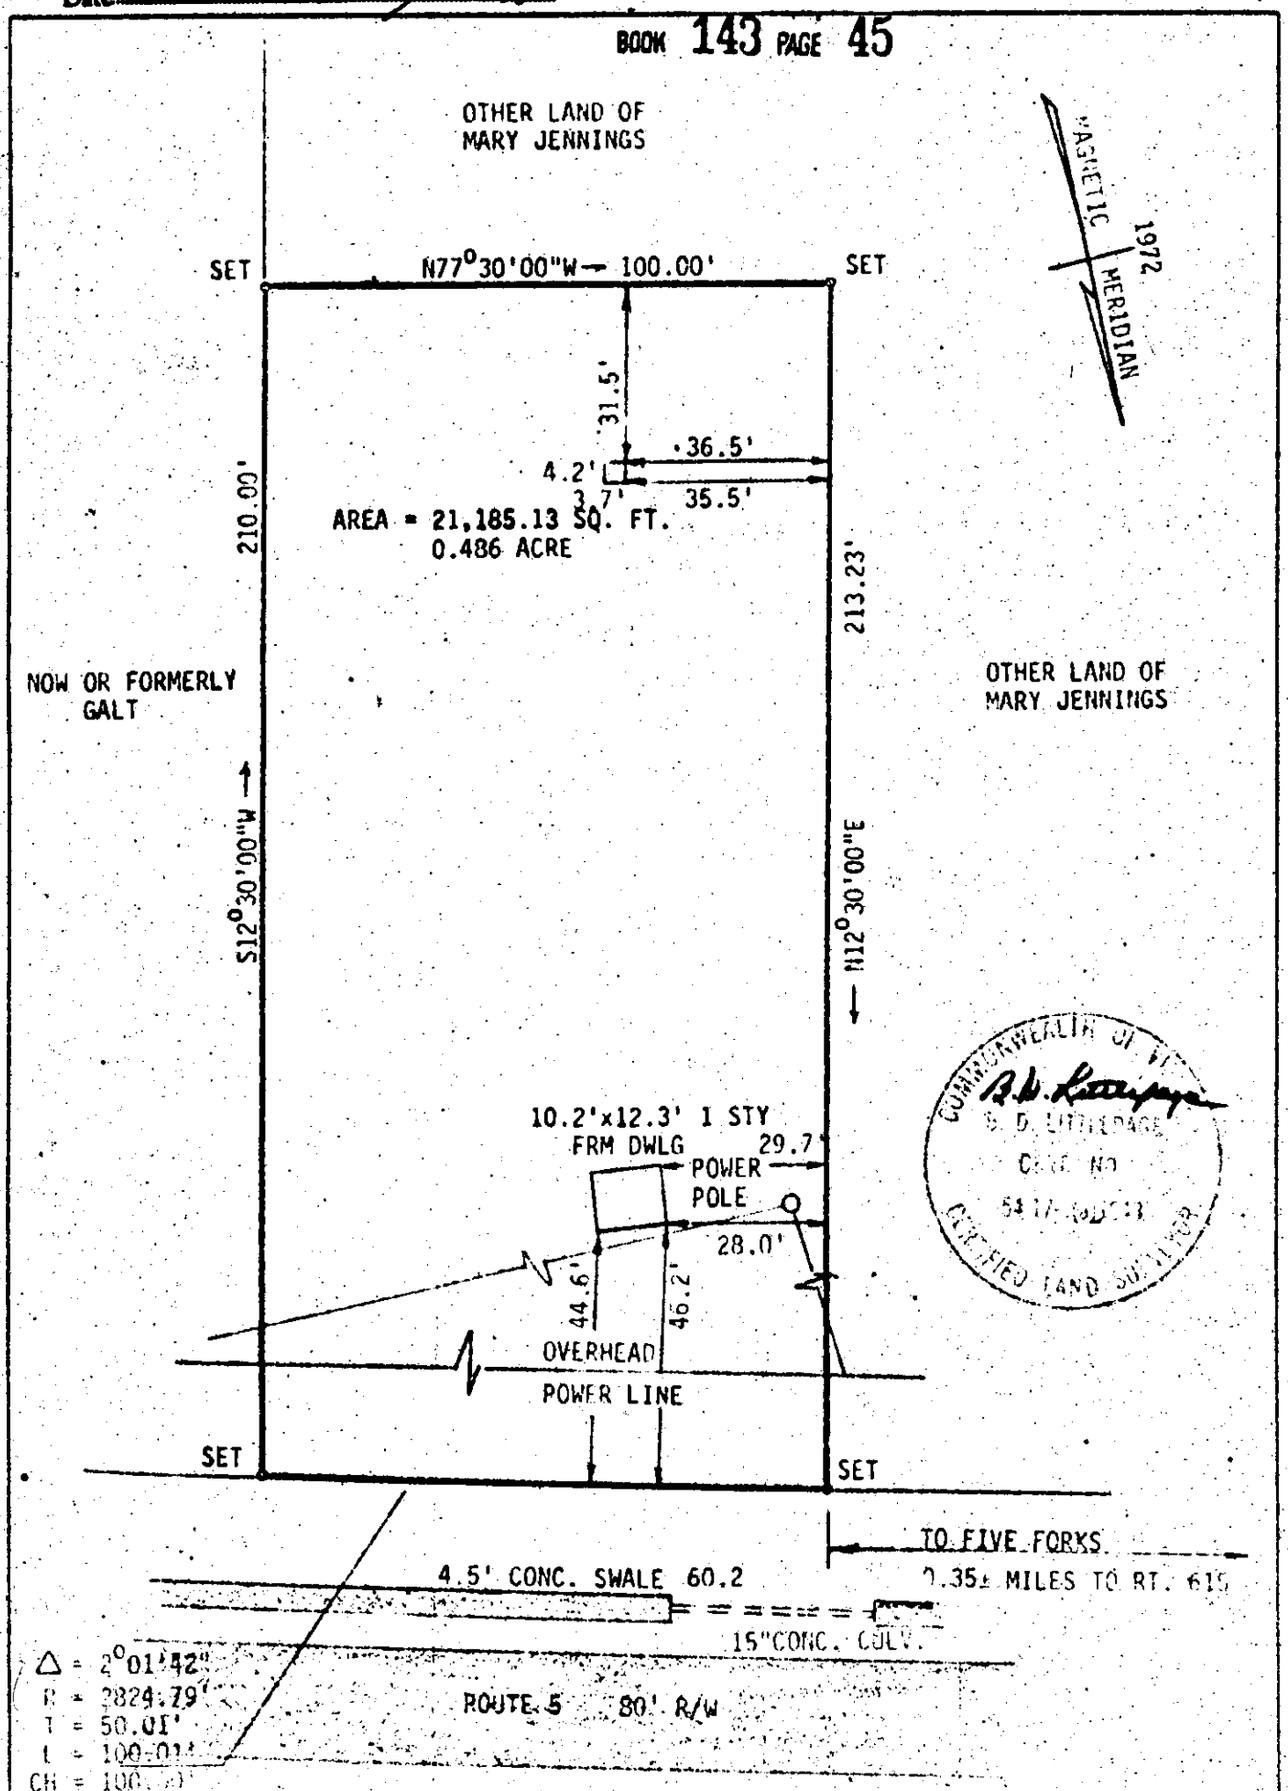

Δ = 2°01'42"
R = 2824.79'
T = 50.01'
L = 100.01'
CH = 100.00'
CB = S75°33'00"E

L. V. WOODSON & ASSOCIATES, INC. ENGINEERS & SURVEYORS, P. O. BOX 633 WILLIAMSBURG, VIRGINIA 23185

LEGEND: IP - IRON PIN, M - MON - MONUMENT, PROPERTY LINE, CENTERLINE, EASEMENT LINE

A SURVEY FOR CONVEYANCE TO FREDERICK P. HOLMES, 0.486 ACRES, LYING IN BERKELLY DISTRICT, JAMES CITY COUNTY, VIRGINIA

SCALE 1" = 30'	REF 052/213	DATE OCTOBER 30, 1972	AREA 0.486 ACRE

J.O. #1149