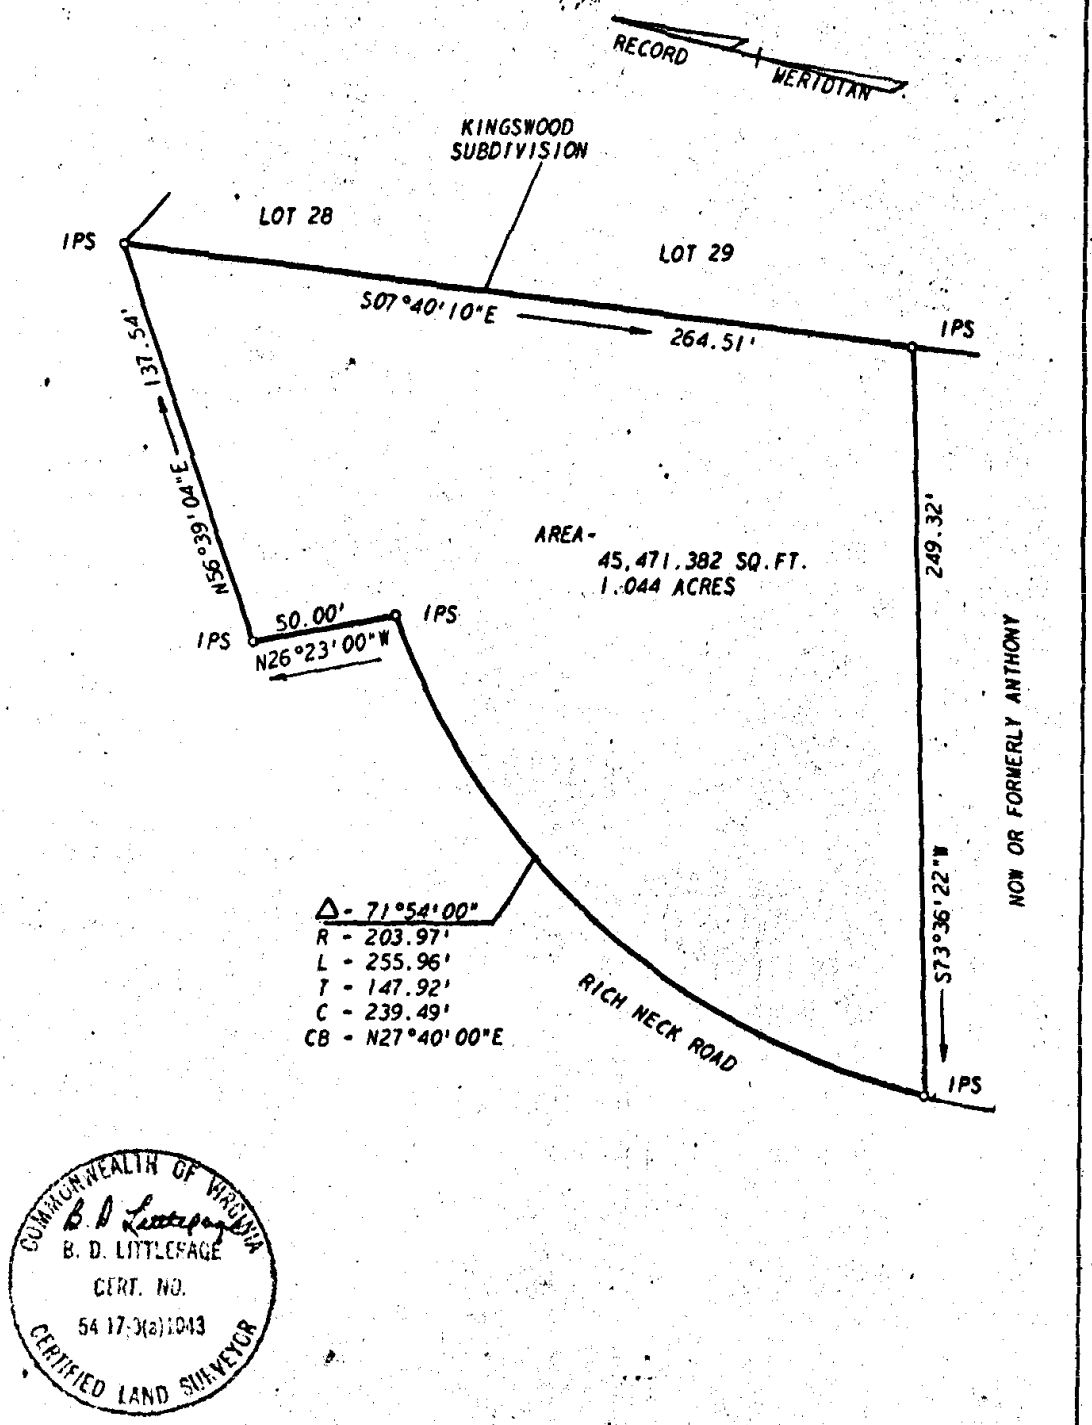

COMMONWEALTH OF VIRGINIA
B. D. Littlepage
B. D. LITTLEPAGE
CERT. NO.
54 17-3(a)1043
CERTIFIED LAND SURVEYOR

L. V. WOODSON & ASSOCIATES, INC. ENGINEERS, SURVEYORS & PLANNERS, P. O. BOX 633 WILLIAMSBURG, VIRGINIA 23185

LEGEND O = IP = IRON PIN, ⊡ = MON = MONUMENT, — = PROPERTY LINE, — — — = CENTERLINE, — · · — = EASEMENT LINE

A SURVEY OF A PARCEL OF LAND
STANDING IN THE NAME OF HERITAGE DEVELOPMENT COMPANY
LYING IN BERKELEY DISTRICT, JAMES CITY COUNTY, VIRGINIA

SCALE: 1" = 50'	REF:	DATE: AUGUST 3, 1973	AREA: 1.044 AC.

J.O. 1358-1